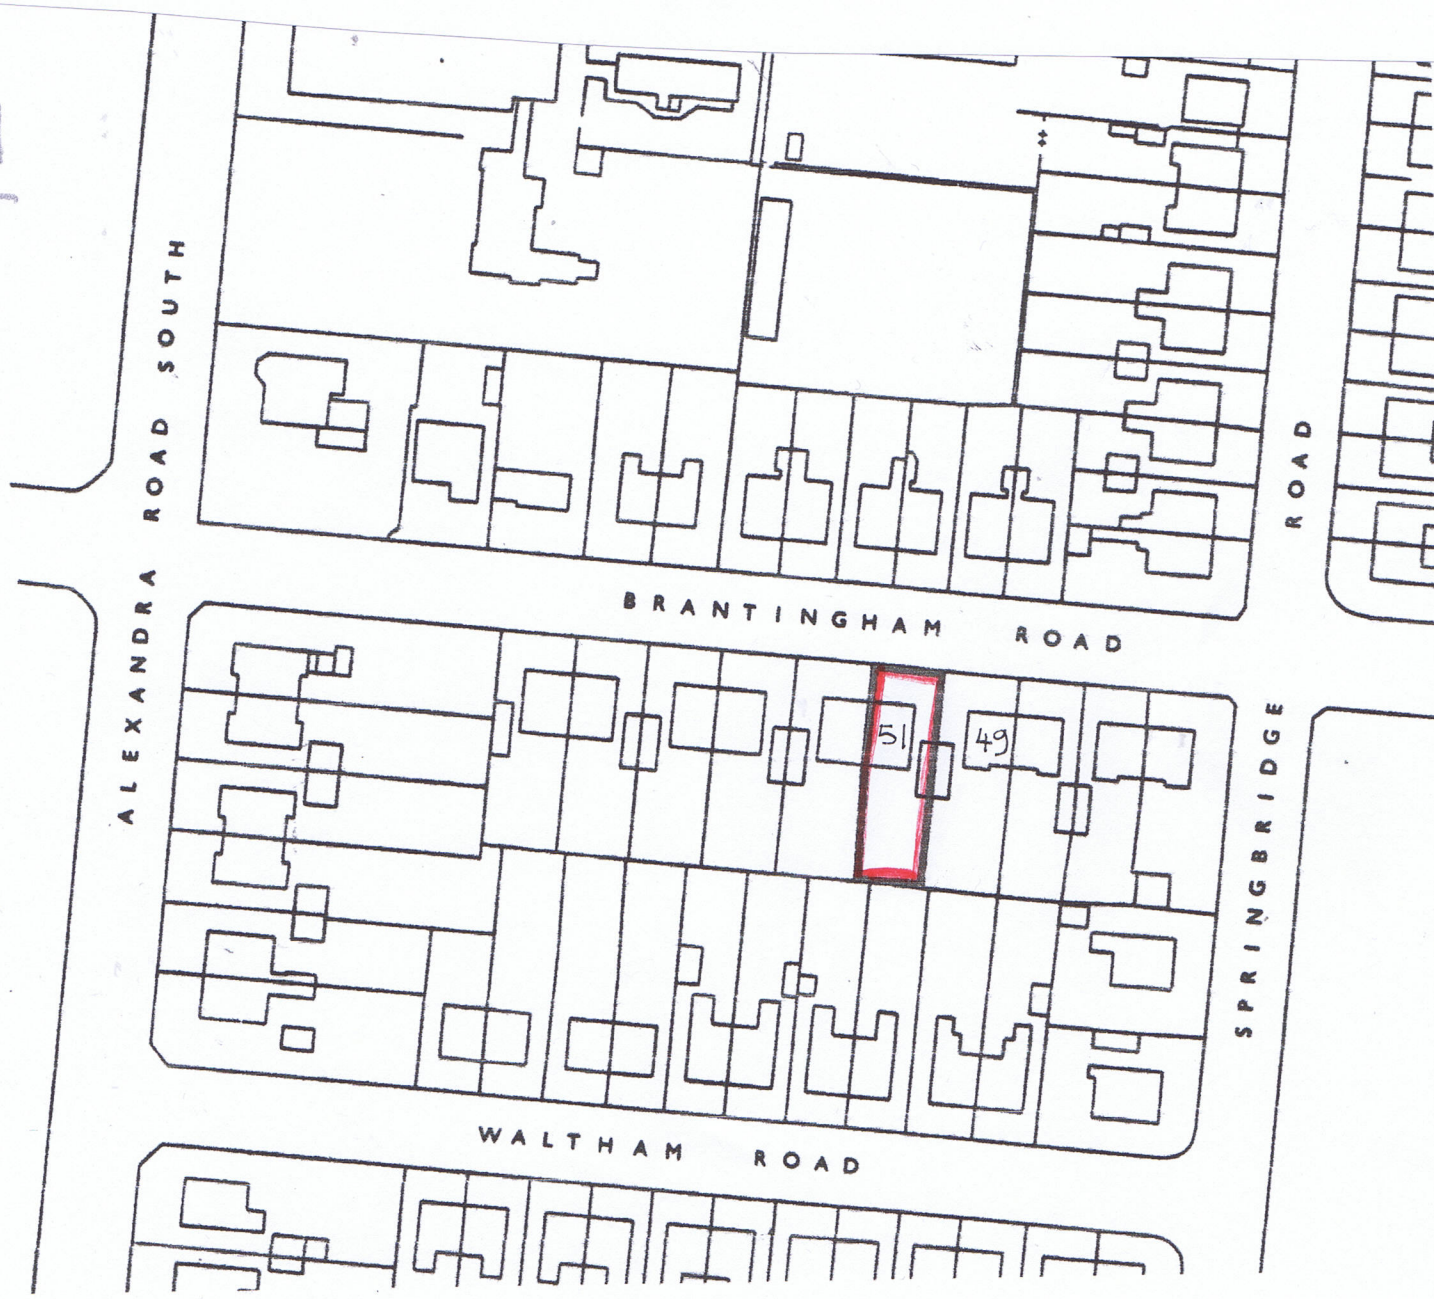

51 BRANTINGHAM RD

LOCATION PLAN

1:1250 @ A4