

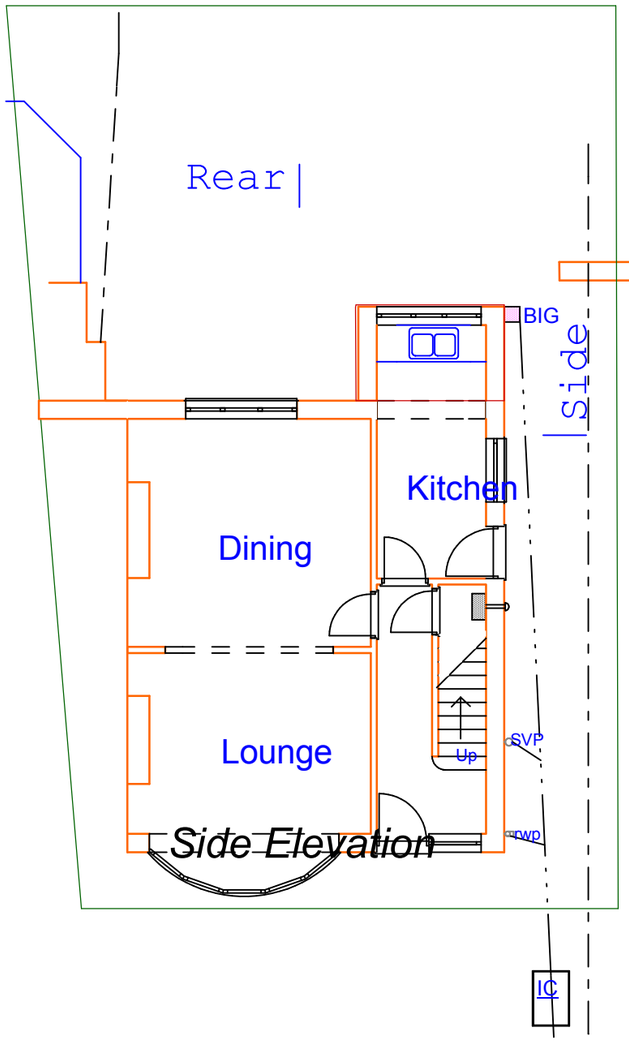


Side Elevation


Ground floor Plan

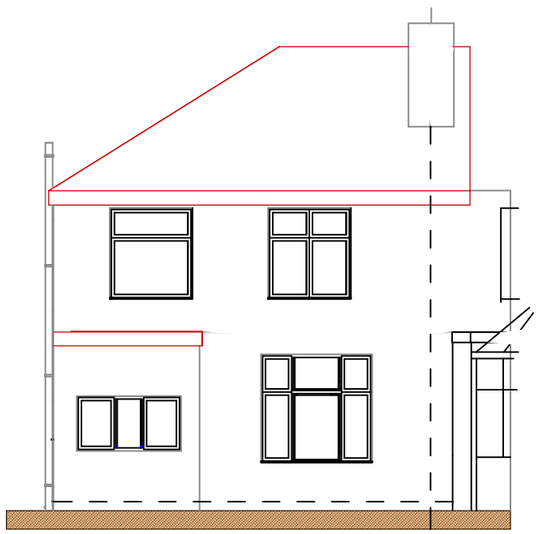

Rear elevation

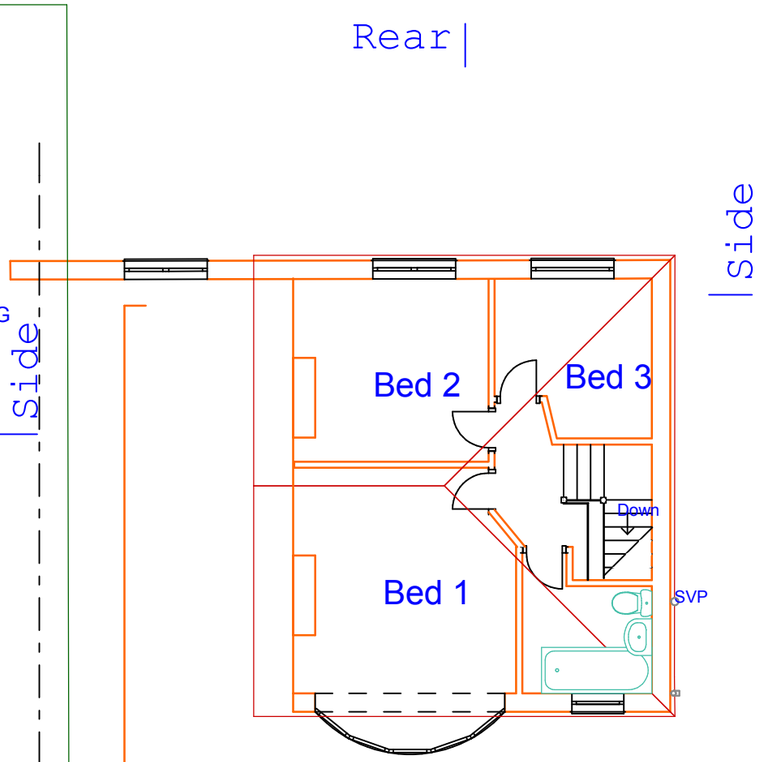

First Floor Plan

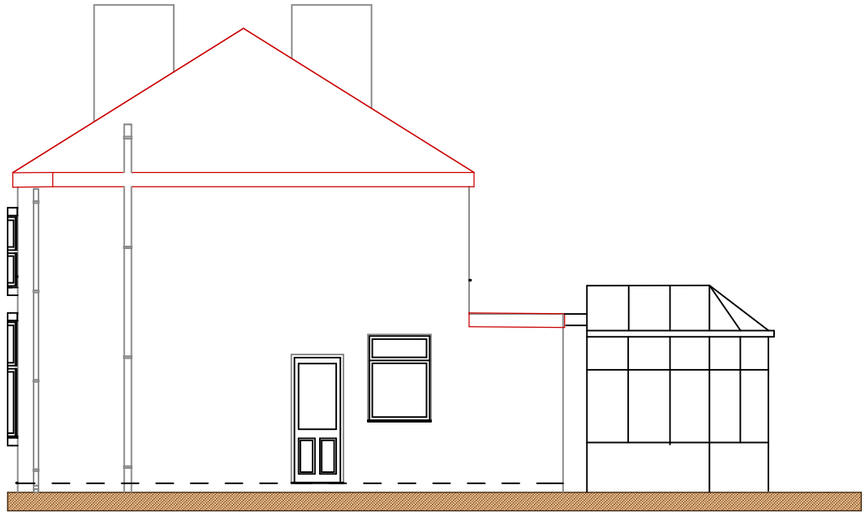


Side Elevation

Notes:- This drawing is COPYRIGHT no copy or alteration may be made without our prior permission

DO NOT SCALE FROM THIS DRAWING FOR SETTING OUT OF WORKS

Jeffrey C. Goodchild
Chartered Architectural Technologist
62 Belmont Ave, Springhead,
Oldham, OL4 4RS.
Tel : 0161-652-5629
Chartered Institute of Architectural Technologists

Scale:	Client:	Rosie Rana
1/100		
Date:	**Address:**	14 Latham Road Withington M20 4NX
18/04/2017		
Dwg. **Rev.** **Page**	**Title:**	EXISTING DETAILS
5413 1 of 3		

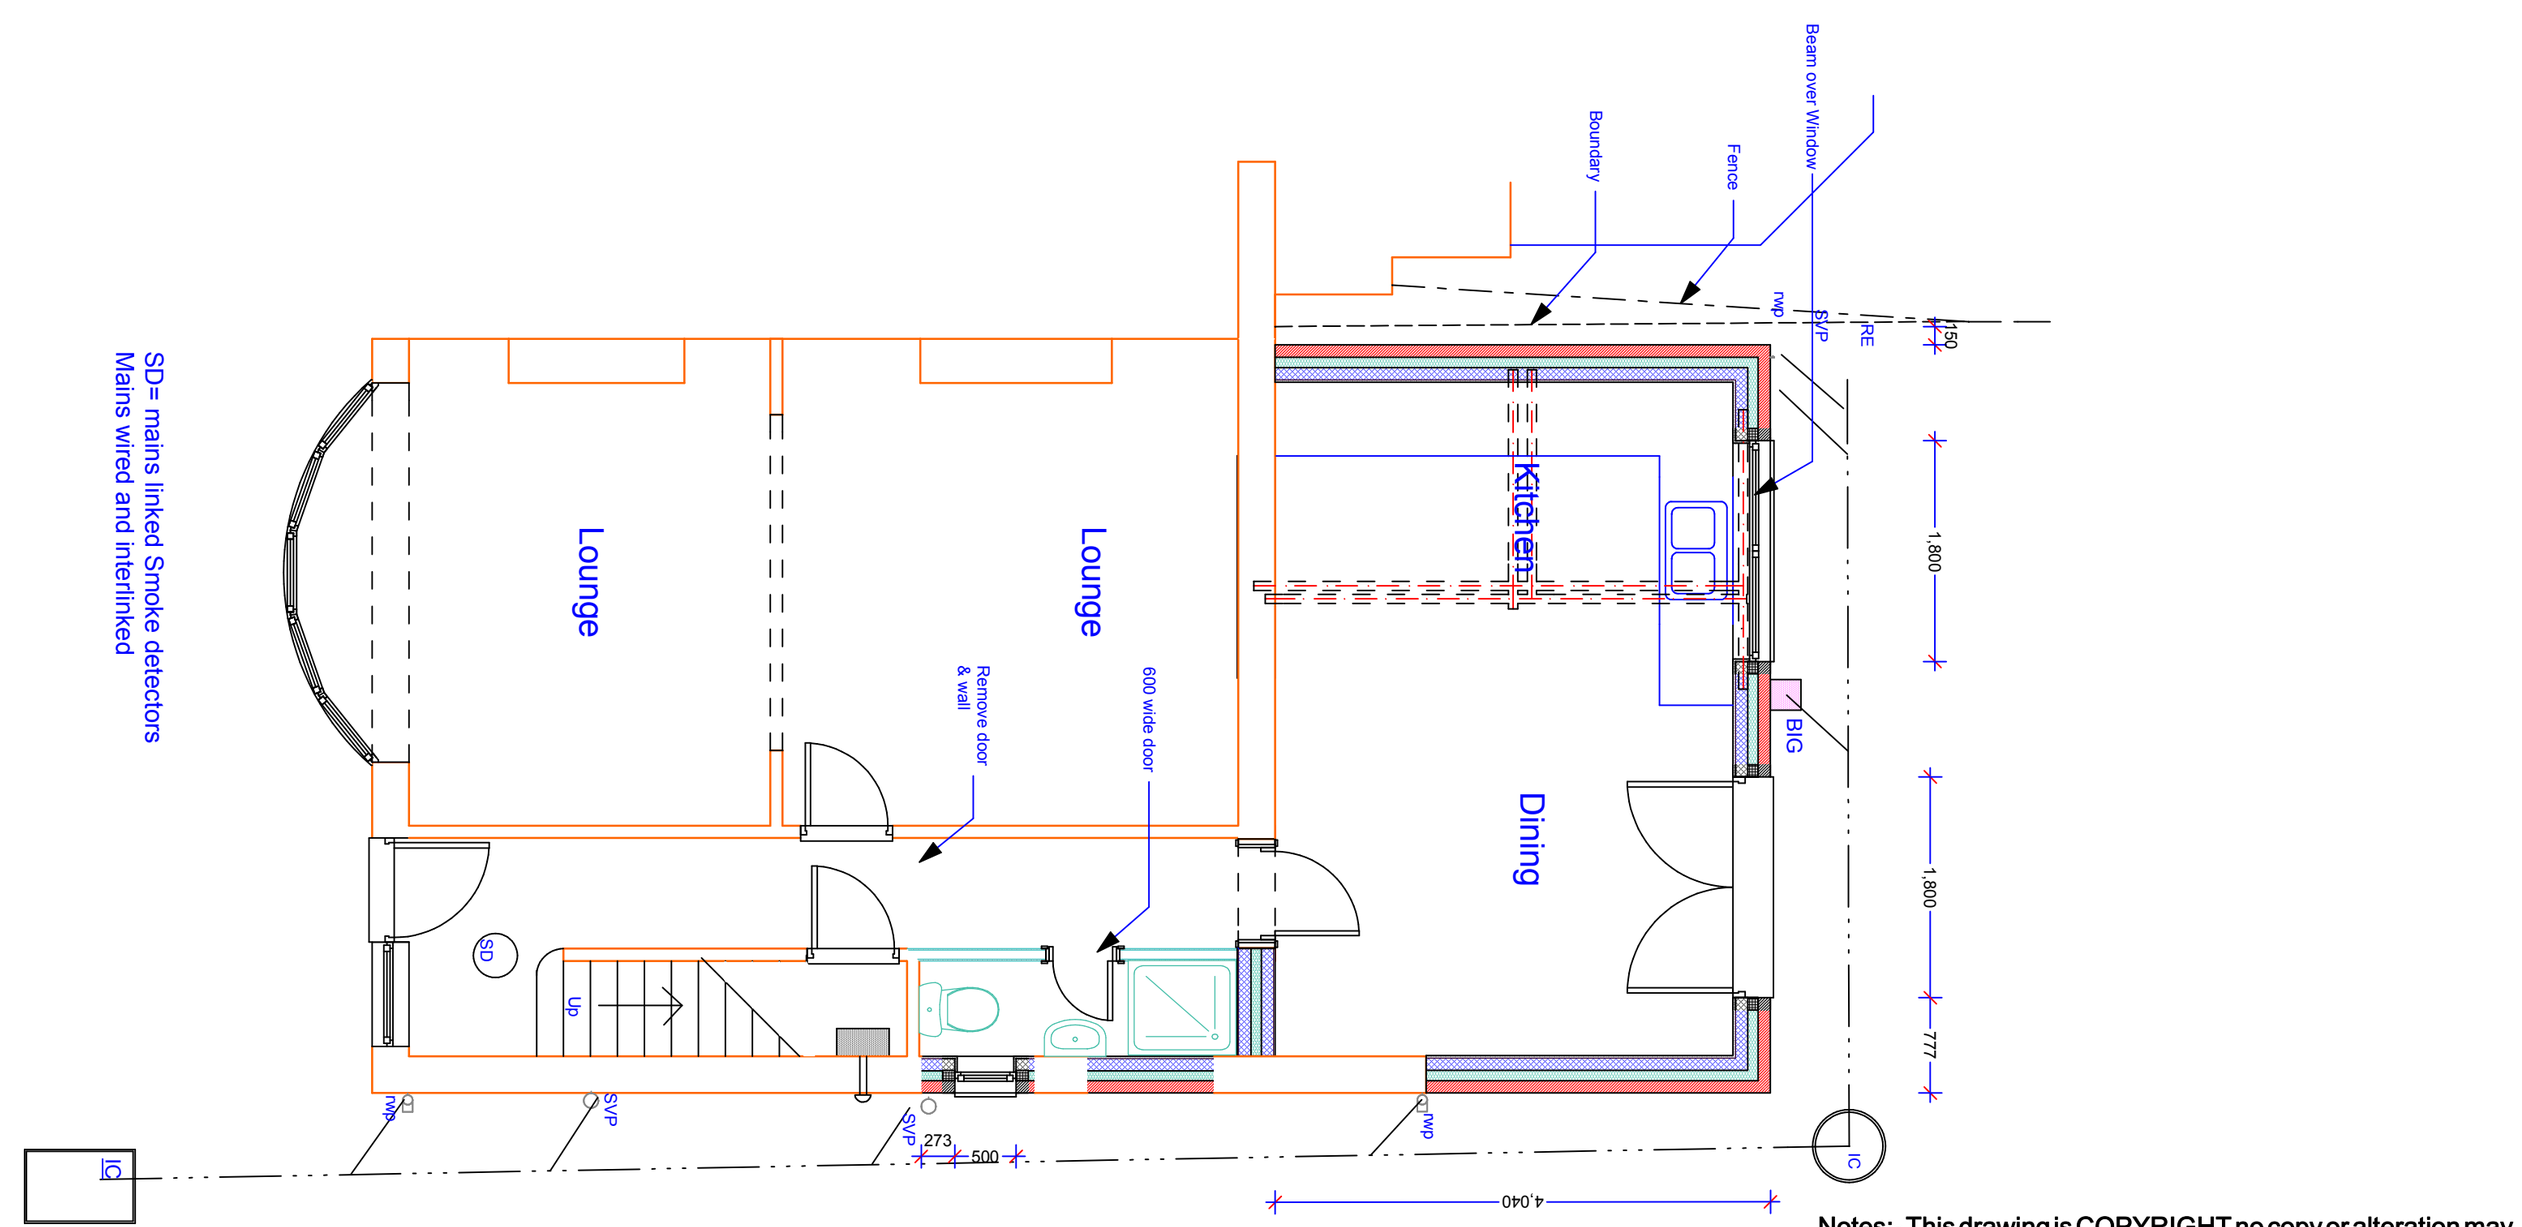

SD= mains linked Smoke detectors
Mains wired and interlinked

Notes:- This drawing is COPYRIGHT no copy or alteration may be made without our prior permission

DO NOT SCALE FROM THIS DRAWING FOR SETTING OUT OF WORKS

Jeffrey C. Goodchild

Chartered Architectural Technologist

62 Belmont Ave, Springhead,
Oldham, OL4 4RS.
Tel : 0161-652-5629

Chartered Institute of Architectural Technologists

Scale: 1/50


Client: Rosie Rana

Date: 18/04/2017

Address: 14 Latham Road
Withington
M20 4NX

Dwg.	Rev.	Page
5413	A	2 of 8

Title: Proposed Ground Floor

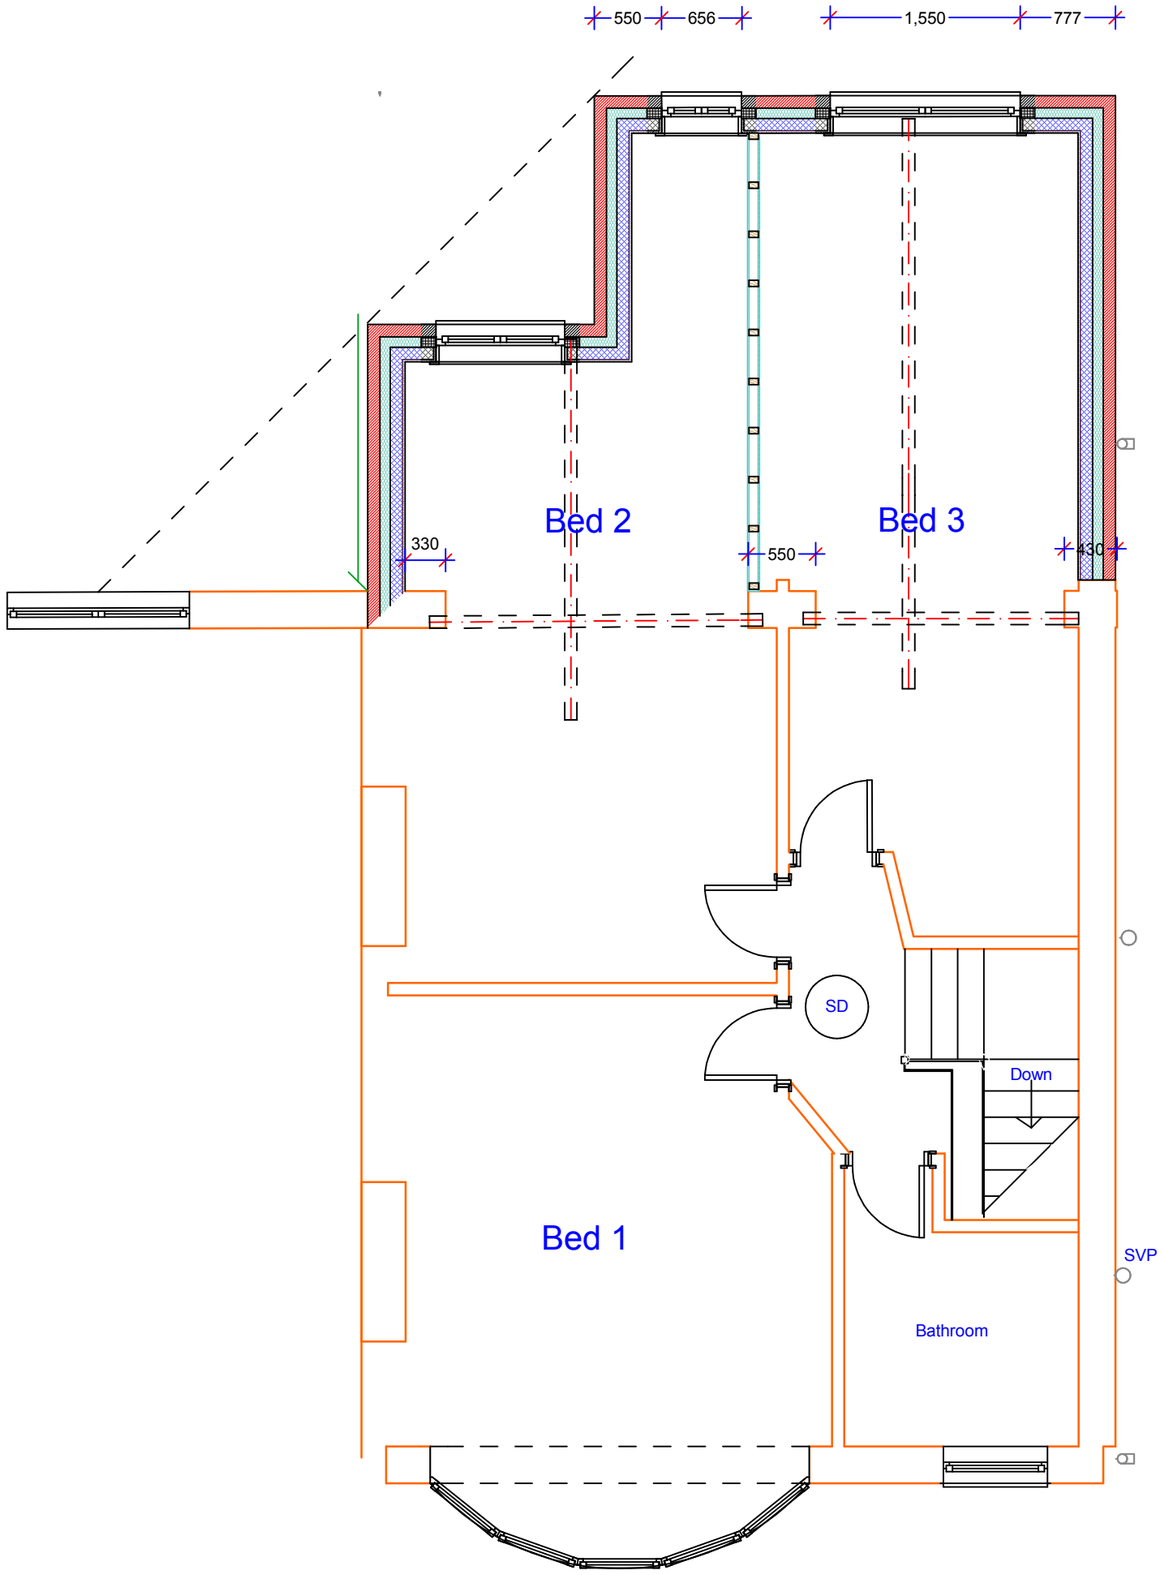

Notes:- This drawing is COPYRIGHT no copy or alteration may be made without our prior permission

DO NOT SCALE FROM THIS DRAWING FOR SETTING OUT OF WORKS

Jeffrey C. Goodchild
Chartered Architectural Technologist
62 Belmont Ave, Springhead,
Oldham, OL4 4RS.
Tel : 0161-652-5629

Chartered Institute of Architectural Technologists

Scale: 1/50


Client: Rosie Rana

Date: 18/04/2017


Address: 14 Latham Road
Withington
M20 4NX

Dwg.	Rev.	Page
5413	A	3 of 8


Title: Proposed First Floor

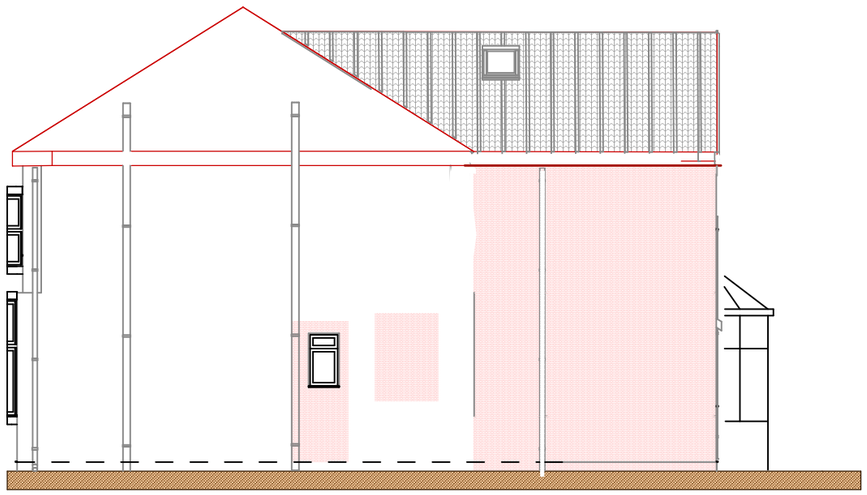

Side Elevation

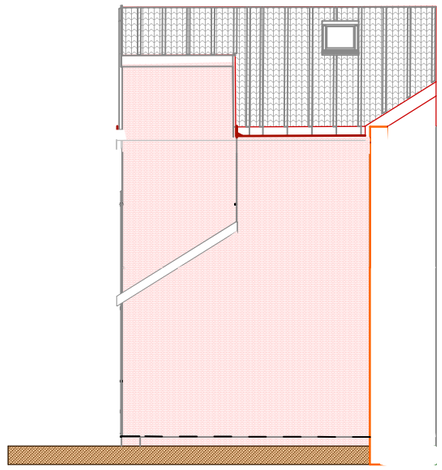

Side Elevation

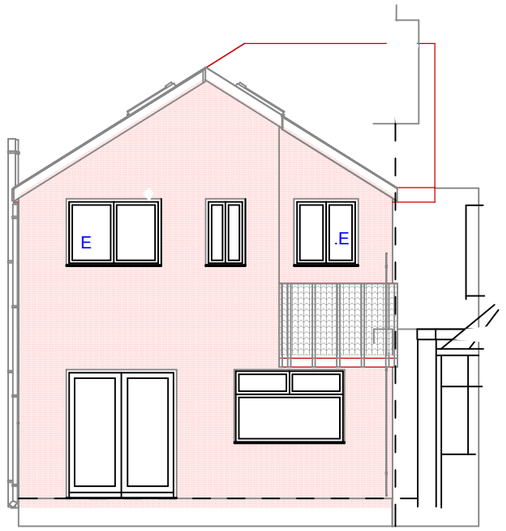

E == Means of escape windows to have an openable area of .33M2 min opening of 45M and bottom opening .9 to 1.0M above floor

Rear Elevation

Notes:- This drawing is COPYRIGHT no copy or alteration may be made without our prior permission

DO NOT SCALE FROM THIS DRAWING FOR SETTING OUT OF WORKS

Jeffrey C. Goodchild
Chartered Architectural Technologist
62 Belmont Ave, Springhead,
Oldham, OL4 4RS.
Tel : 0161-652-5629

Chartered Institute of Architectural Technologists

Scale: 1/100


Client: Rosie Rana

Date: 18/04/2017

Address: 14 Latham Road
Withington
M20 4NX

Dwg.	Rev.	Page
5413	A	4 of 8

Title: Proposed Elevations

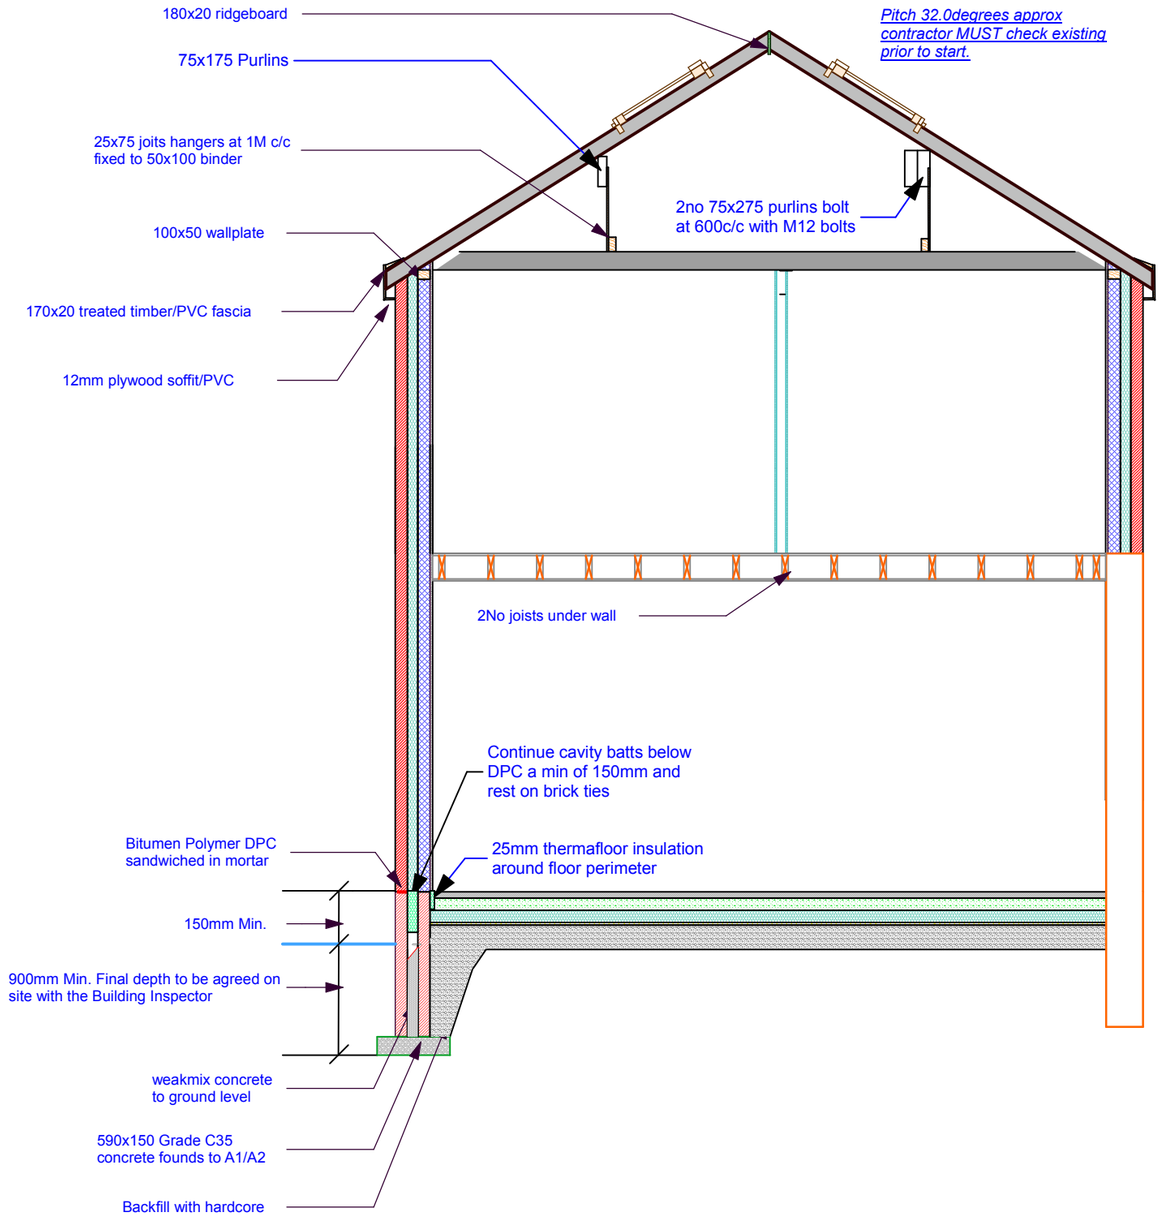

Notes:- This drawing is COPYRIGHT no copy or alteration may be made without our prior permission

DO NOT SCALE FROM THIS DRAWING FOR SETTING OUT OF WORKS

Jeffrey C. Goodchild
Chartered Architectural Technologist
62 Belmont Ave, Springhead,
Oldham, OL4 4RS.
Tel : 0161-652-5629

Chartered Institute of Architectural Technologists

Scale: 1/50


Client: Rosie Rana

Date: 18/04/2017

Address: 14 Latham Road
Withington
M20 4NX

Dwg.	Rev.	Page
5413	A	5 of 8

Title: Section A-A

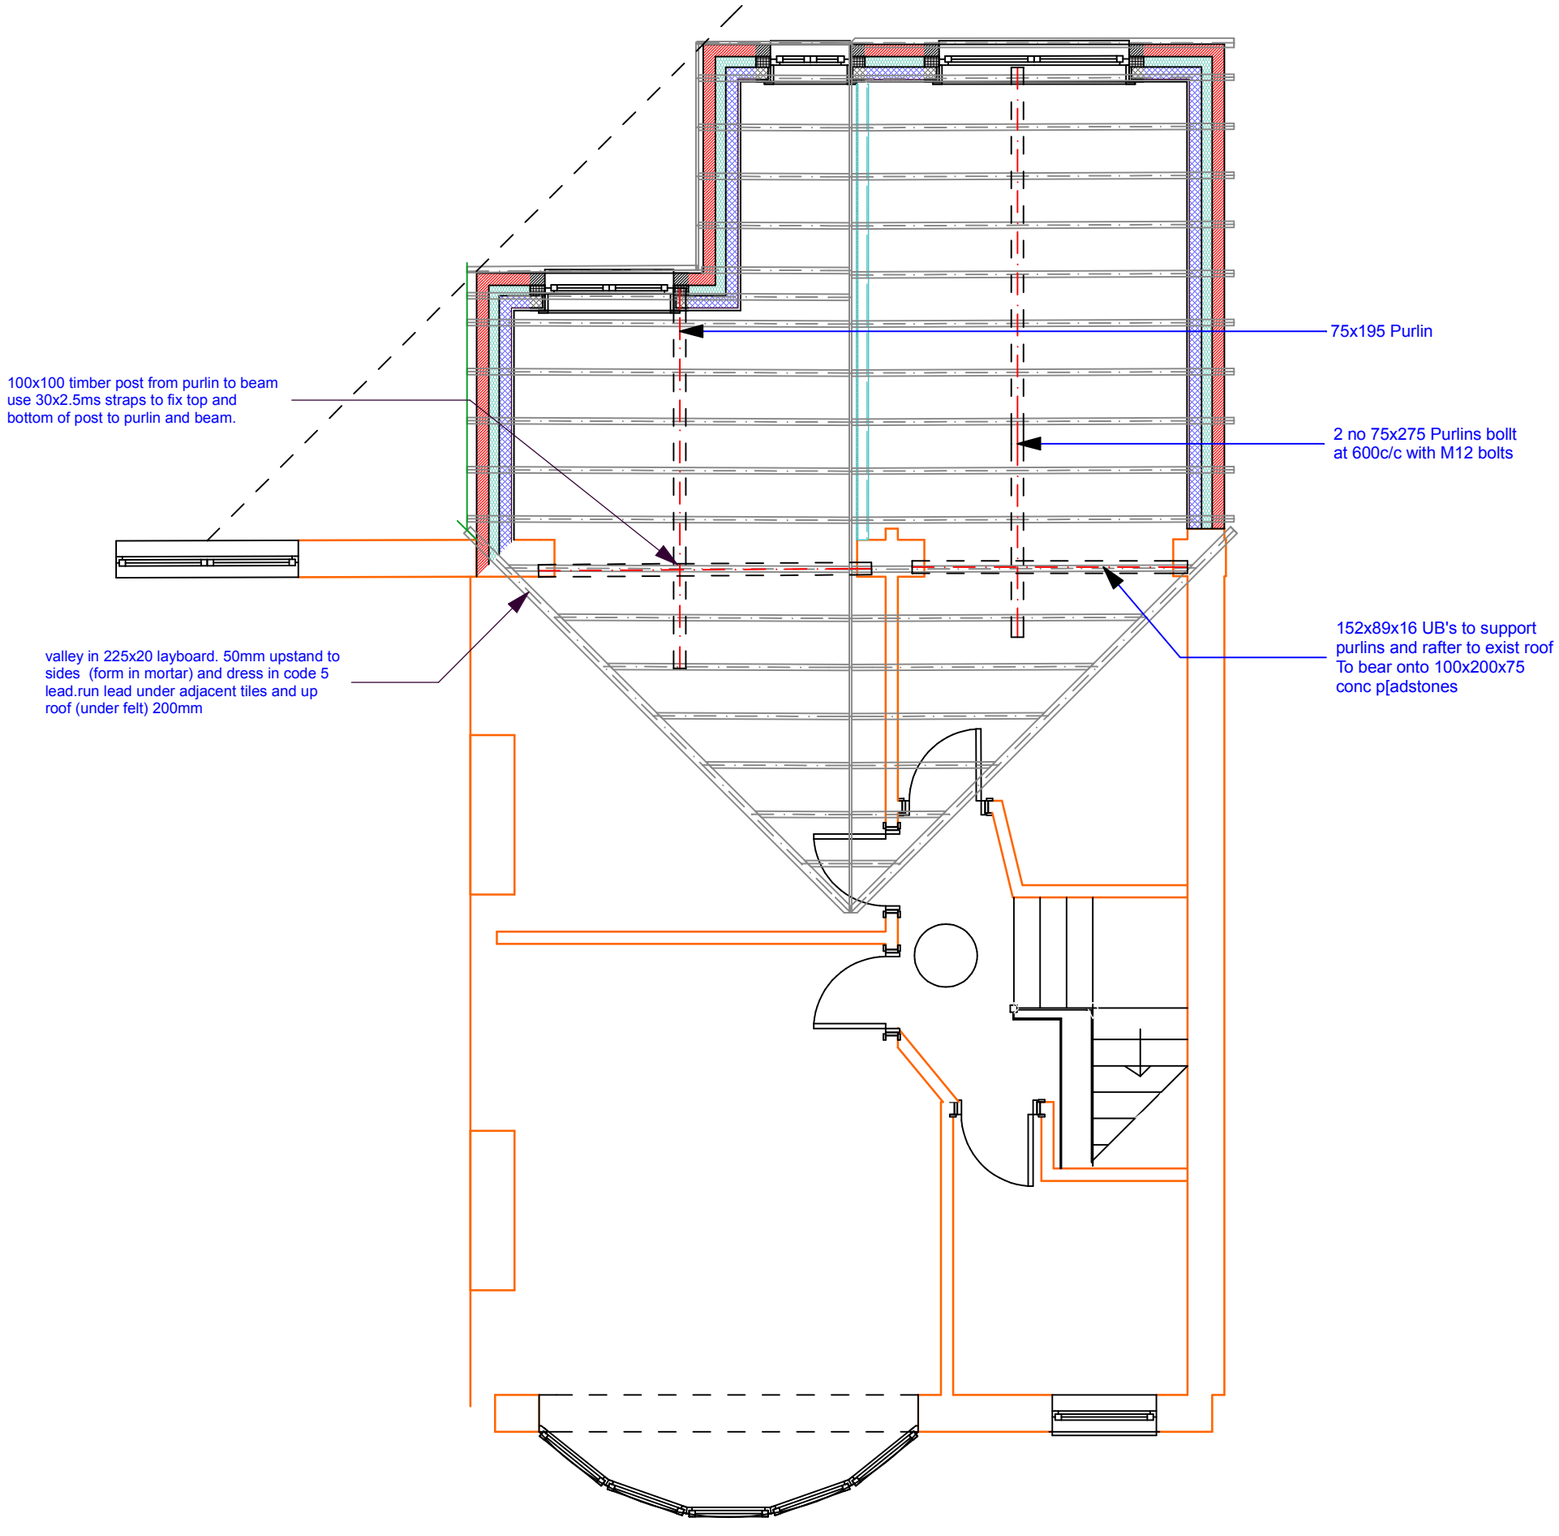

Notes:- This drawing is COPYRIGHT no copy or alteration may be made without our prior permission

DO NOT SCALE FROM THIS DRAWING FOR SETTING OUT OF WORKS

Jeffrey C. Goodchild
Chartered Architectural Technologist
62 Belmont Ave, Springhead,
Oldham, OL4 4RS.
Tel : 0161-652-5629

Chartered Institute of Architectural Technologists

Scale: 1/100

Date: 18/04/2017

Dwg. 5413 **Rev.** **Page** 6 of 8

Client: Rosie Rana

Address: 14 Latham Road
Withington
M20 4NX

Title: Roof Details