

Notes:

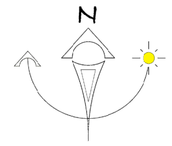

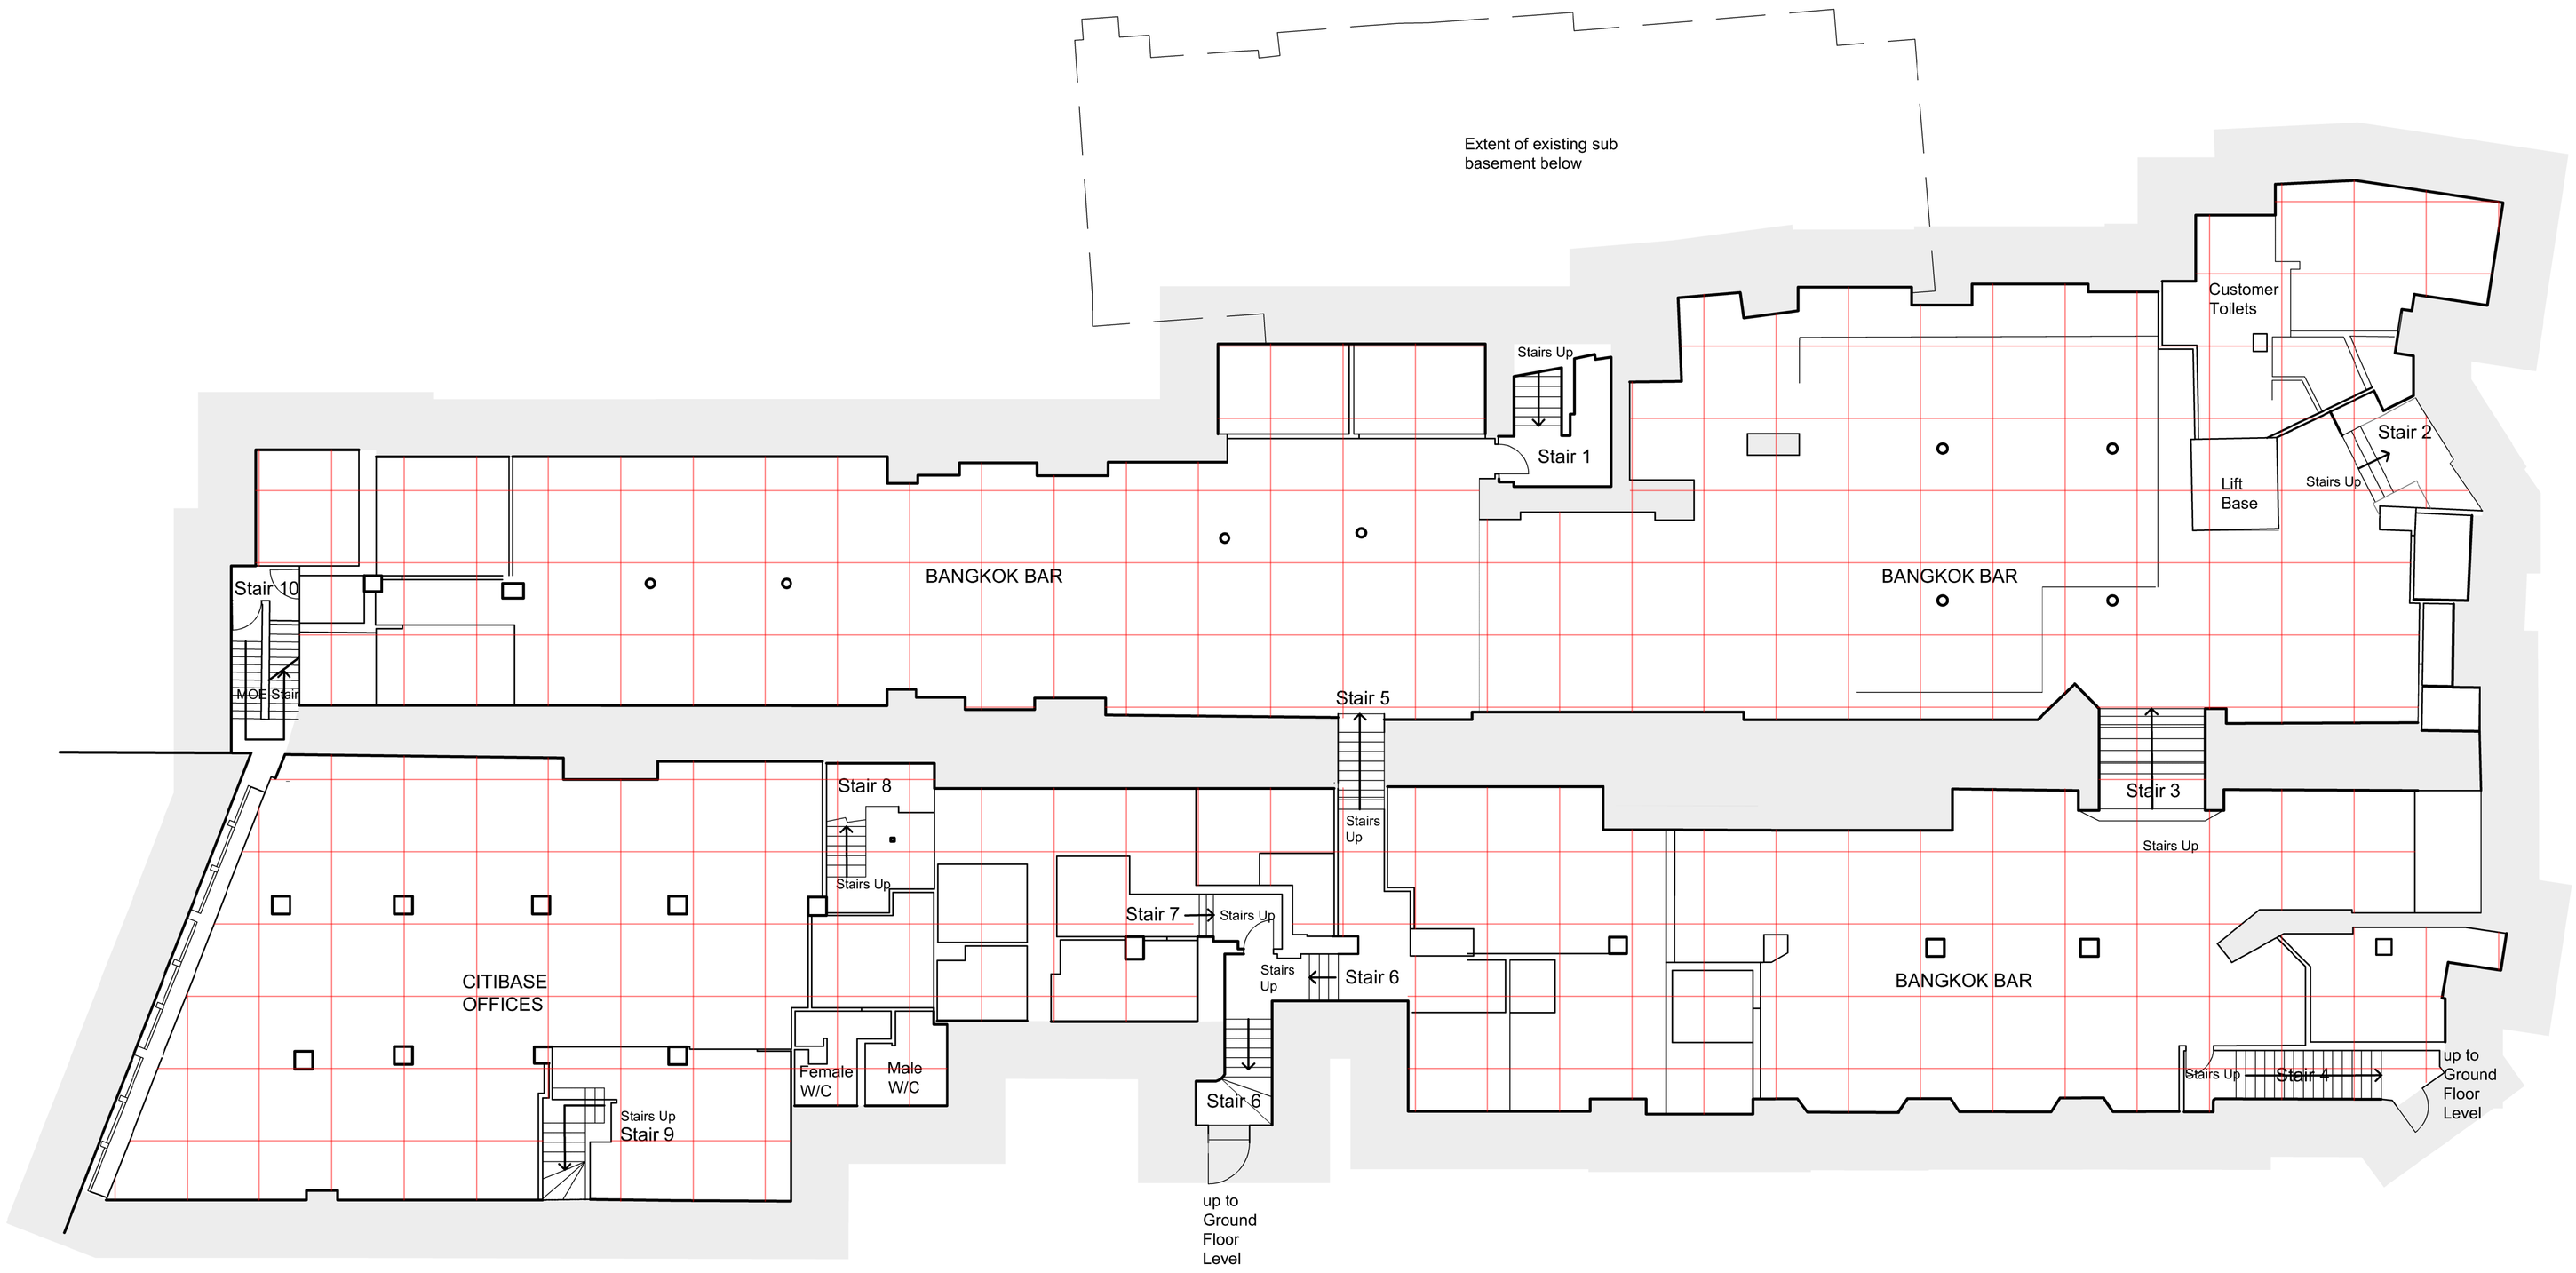

HARTER STREET

40

PRINCESS STREET

46

Level -2
39.280 - 39.370

Level -3
37.810 - 38.200

KEY:

Suspended Ceiling

10m

10m

Rev:	Date:	Details:	By:	Chk:

EngineRoom

EngineRoom
Unit E, Bristol Court
Martlesham Heath
Betts Avenue
Ipswich IP5 3RY

PLANNING

Client / Location:
40-46 PRINCESS STREET
MANCHESTER

Drawing:
Existing
Basement Reflected Clg Plan

Scale:	Date:	Drawn:	Check:
1:100 @ A1	25.04.17	JJ	

Job No:	Dwg No:	Rev:
1601008	130	

© EngineRoom(technical) Ltd. This title block is 100mm wide at full scale.

Do not scale. Work to figured dimensions only which should be verified on site.