
Notes:




Location plan - Scale: 1:500

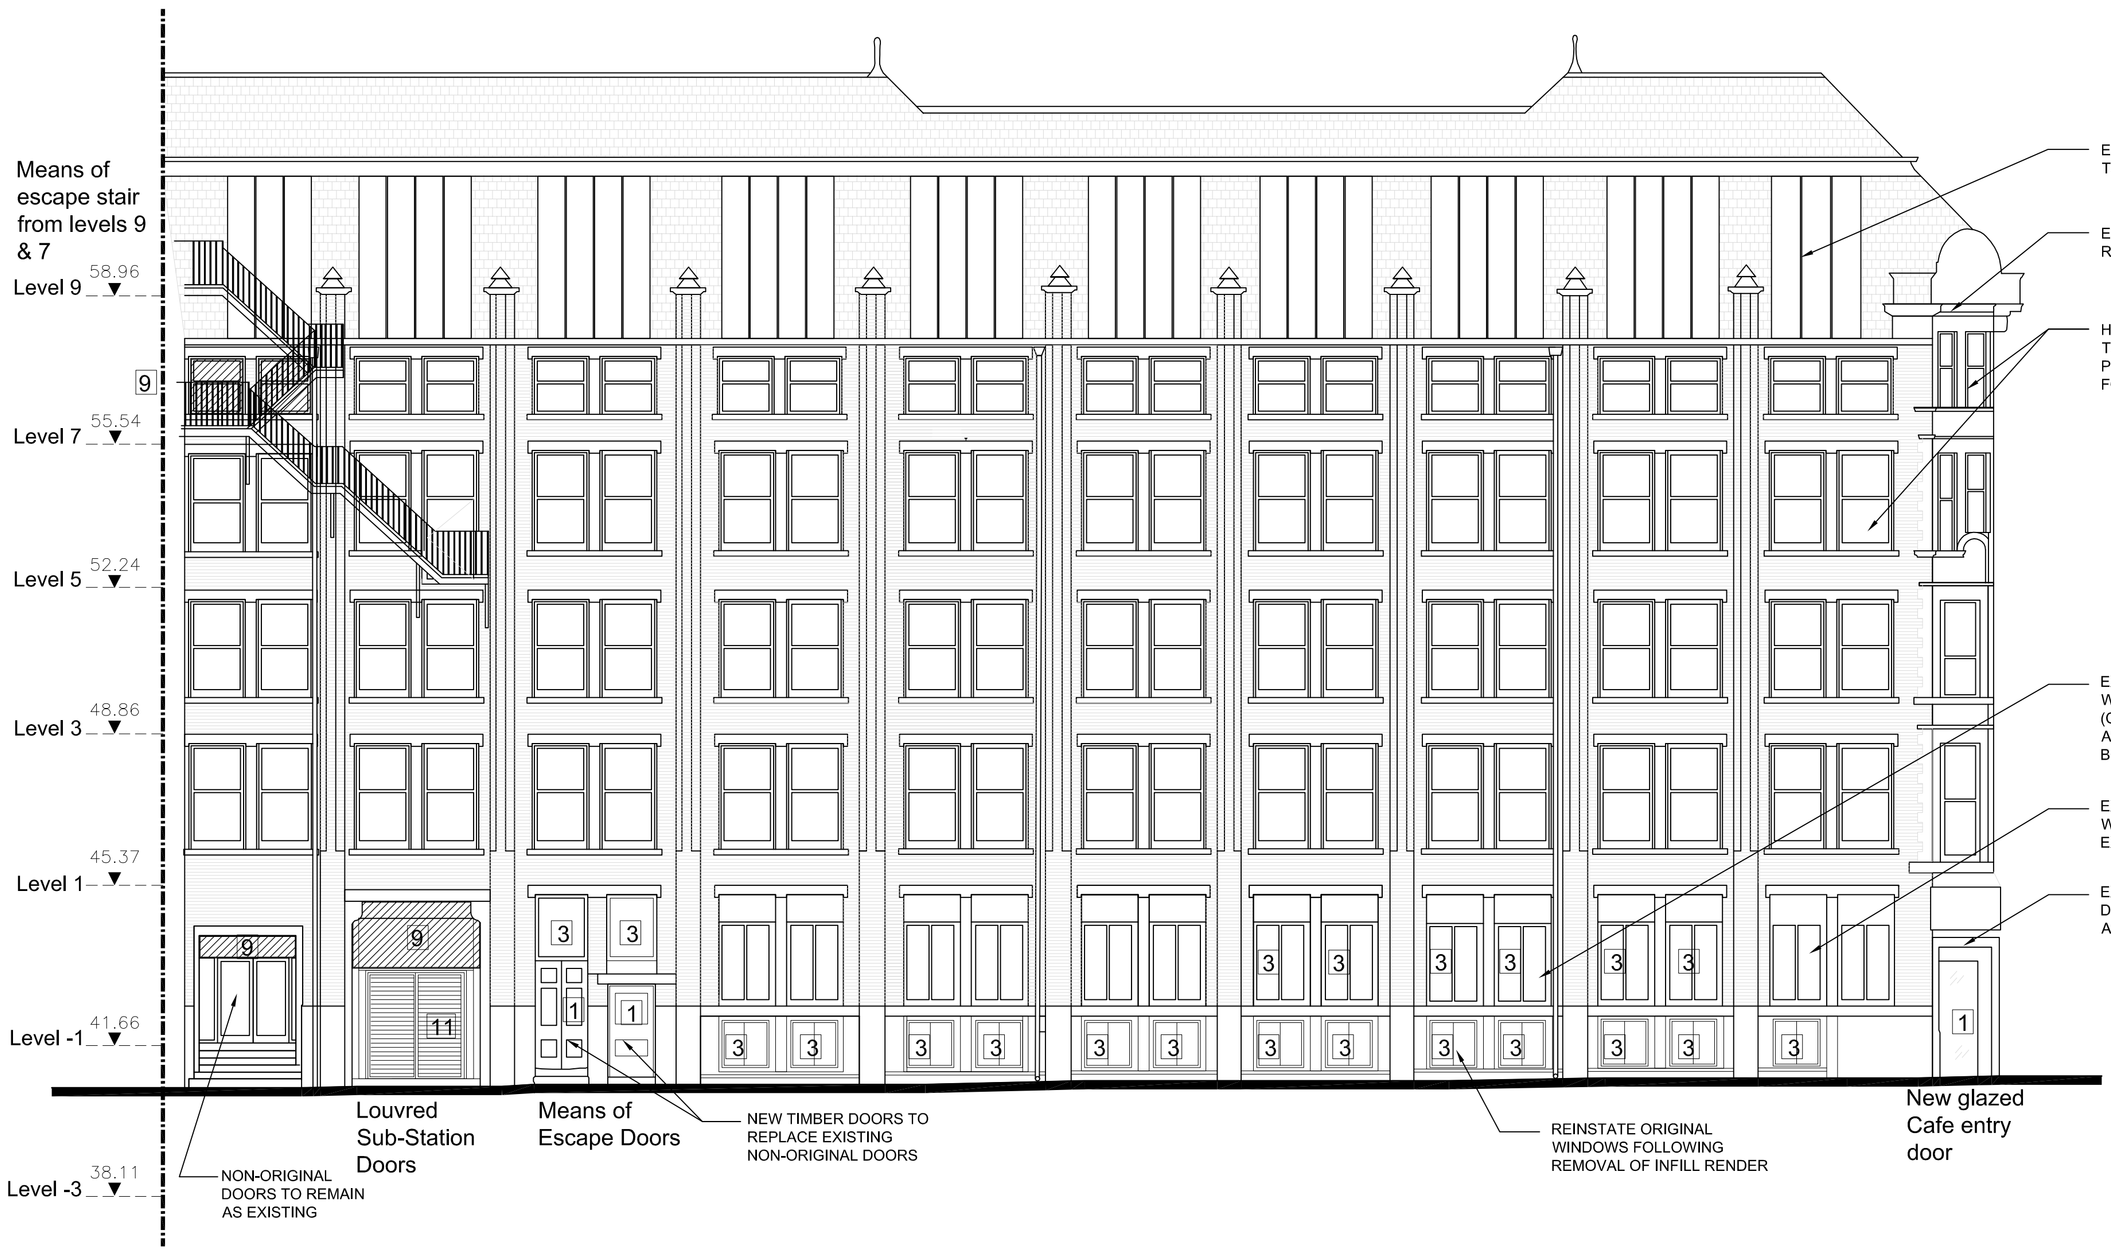


KEY:

1 New door (to replace existing)
2 New door (in new opening)
3 Reinstated window/glazing in previously blocked opening
4 Newly formed window
5 New gates
6 New stone pier
7 Reinstated stone/brick pier
9 New louvres
10 New brick infill to match existing
11 New louvre doors
12 New metal railings to windows
13 New roof

NOTE: ALL EXISTING WINDOWS TO BE OVERHAULED & REPAIRED IN ACCORDANCE WITH THE WINDOW REPAIR SCHEDULE

10m

10m

| Rev: | Date: | Details: | By: | Chk: |
|---|---|---|---|---|
| B | 08.08.17 | Annotations added | JJ | |
| A | 20.04.17 | Elevation Updated | CCH | |


EngineRoom
Unit E, Bristol Court
Martlesham Heath
Betts Avenue
Ipswich IP5 3RY


Planning

Client / Location:
40-46 PRINCESS STREET
MANCHESTER

Drawing:
# Proposed Elevation Harter Street

| Scale: | Date: | Drawn: | Check: |
|---|---|---|---|
| 1:100 @ A1 | 10.11.16 | jra | |

| Job No: | Dwg No: | Rev: |
|---|---|---|
| 1601008 | 323 | B |


© EngineRoom(technical) Ltd. This title block is 100mm wide at full scale.
Do not scale. Work to figured dimensions only which should be verified on site.