
Notes:

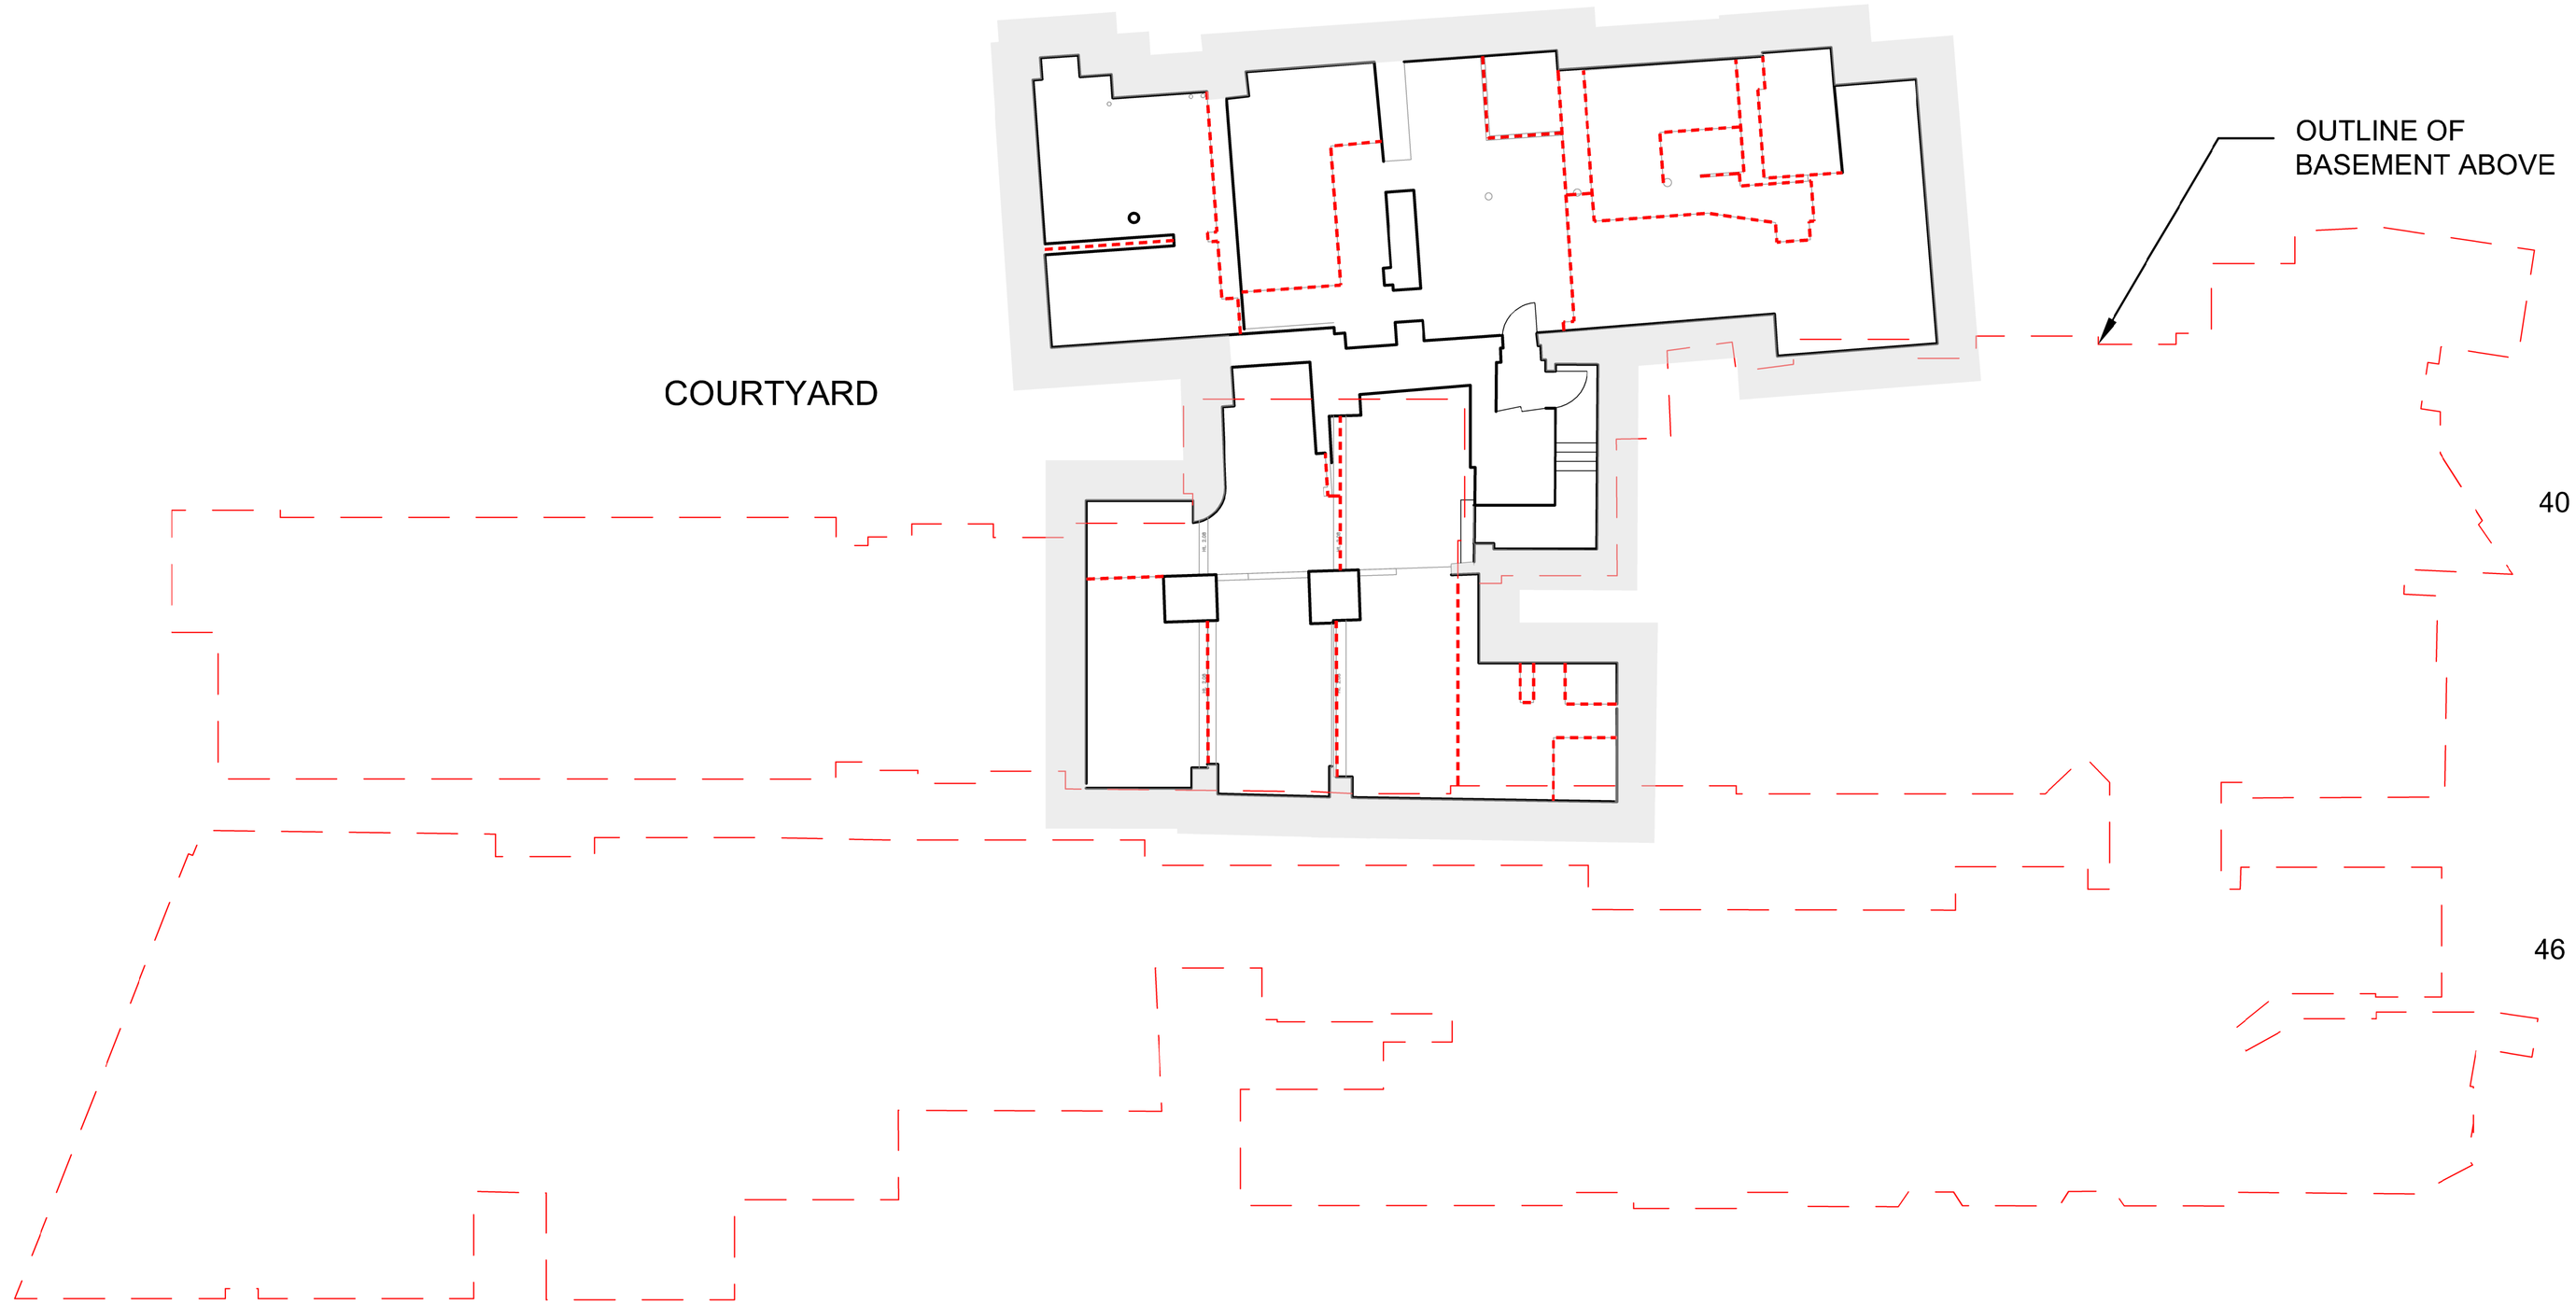

Level -3
38.11

Level -4
36.64

KEY

NON-ORIGINAL PARTITIONS TO BE REMOVED

10m

10m

Rev:	Date:	Details:	By:	Chk:
A	18.07.17	Key amended	JJ	

EngineRoom
Unit E, Bristol Court
Martlesham Heath
Betts Avenue
Ipswich IP5 3RY

PLANNING

Client / Location:
40-46 PRINCESS STREET
MANCHESTER

Drawing:
Strip Out, Removal and Dismantling plan - Sub-Basement

Scale:	Date:	Drawn:	Check:
1:100 @ A1	18.04.17	jra	

Job No:	Dwg No:	Rev:
1601008	200	A

© EngineRoom(technical) Ltd. This title block is 100mm wide at full scale.
Do not scale. Work to figured dimensions only which should be verified on site.