DO NOT SCALE FROM THIS DRAWING
ALL DIMENSIONS MUST BE CHECKED ON SITE BY CONTRACTOR PRIOR TO CONSTRUCTION

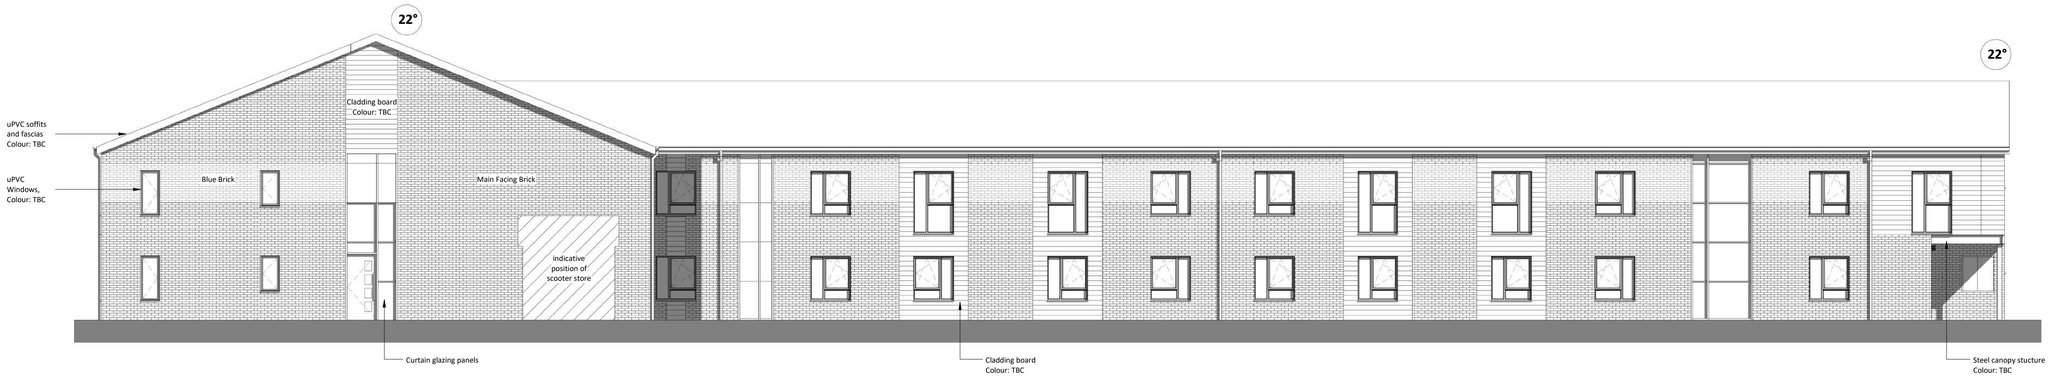

Elevation East
1 : 100



Elevation North
1 : 100

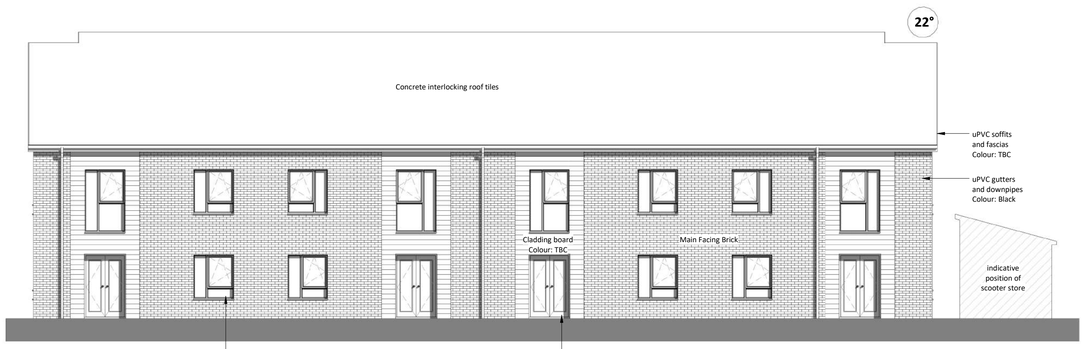

Elevation South
1 : 100

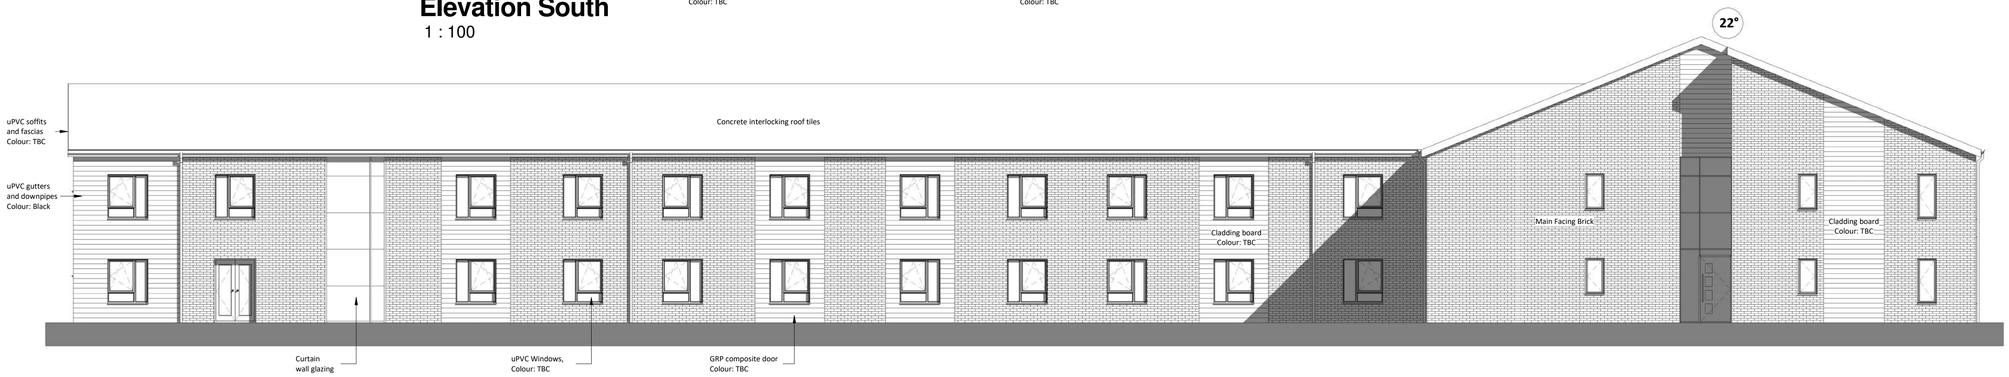

Elevation West
1 : 100

Rev	Date	Int	Description
1	11.07.17	LT	Amended client name

btp ARCHITECTS
RIBA Chartered Practice

Client:
Wythenshawe Community Housing Group

Project:
LD - Scout Drive, Wythenshawe

Description:
Elevations as Proposed

Purpose of Issue:
Planning

Drawn By:	Checked By:	Date:	Scale @ A1:
LT	VJS	22/03/17	1 : 100

Job No:	Status Code:	Drawing No:	Rev:
2915	S2	105	1

File Identifier:
SD-BTP-01-E-DR-A-2915_105

Elizabeth House, 486 Didsbury Road, Heaton Mersey, Stockport, SK4 3BS
t 0161 443 1221 e info@bernardtaylor.co.uk w www.btparchitects.co.uk