


Notes:

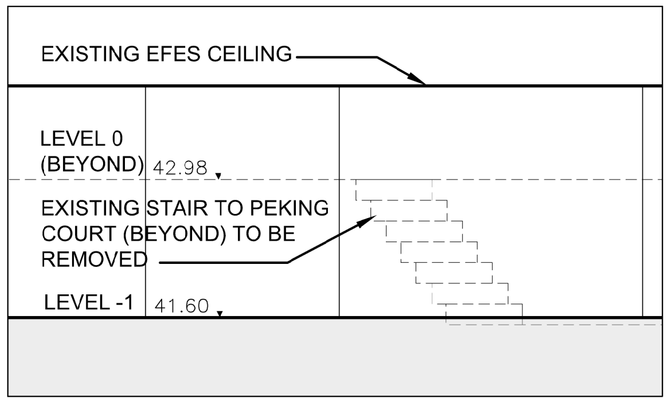


① EXISTING INTERNAL ELEVATION AT EFES RESTAURANT

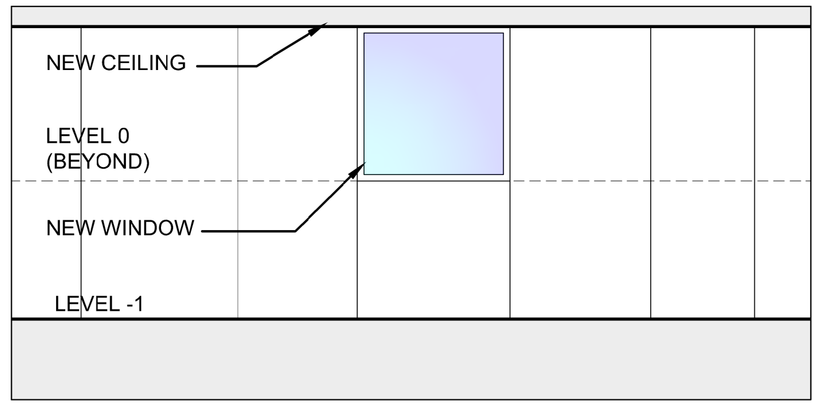


② PROPOSED INTERNAL ELEVATION AT NEW CAFE

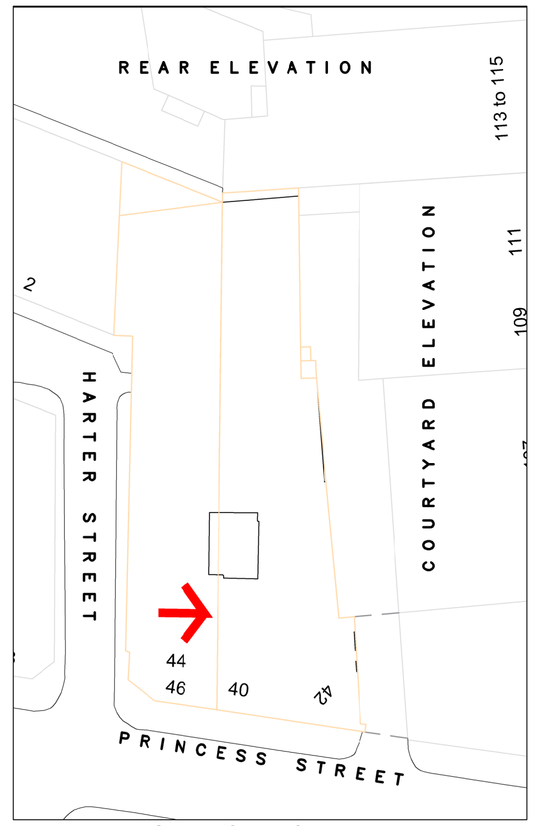


Location plan
Scale: 1:500

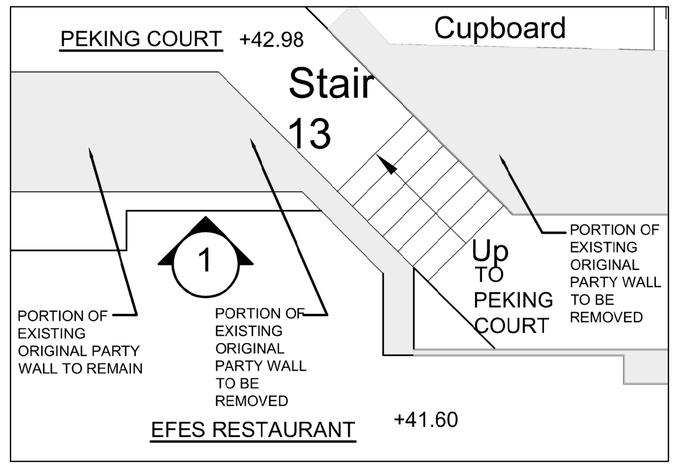


③ EXISTING GROUND FLOOR PART PLAN AT EFES RESTAURANT

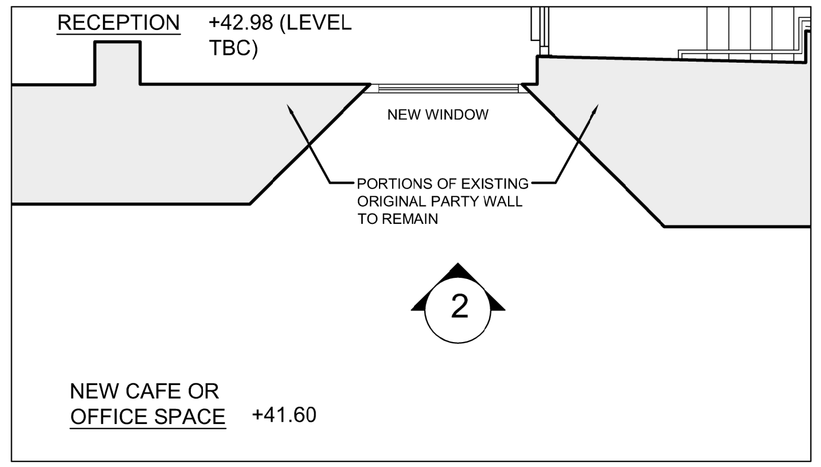

④ PROPOSED GROUND FLOOR PART PLAN AT NEW CAFE

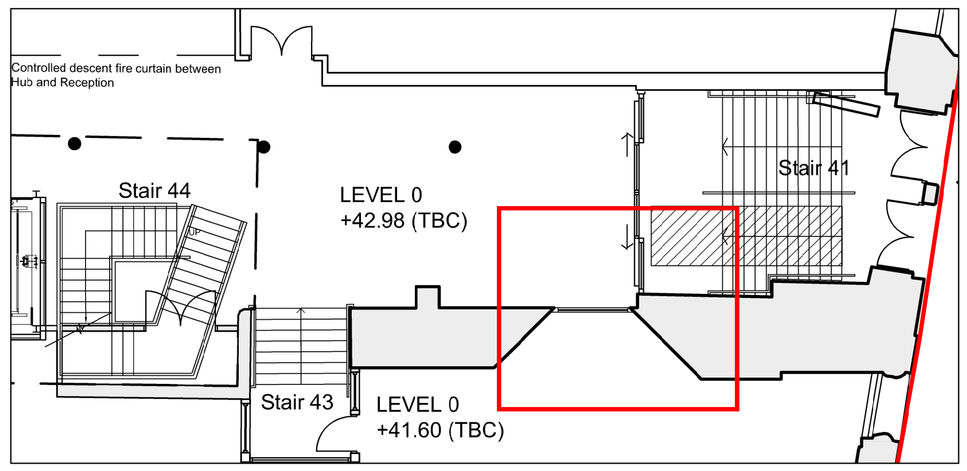

GROUND FLOOR KEY PLAN (SHOWN ON PROPOSED LAYOUT)

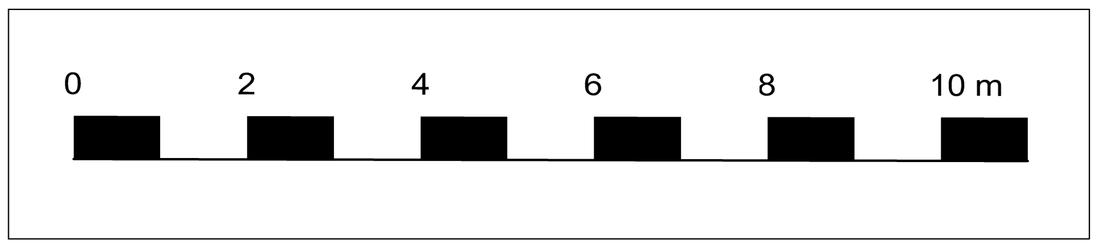

Rev:	Date:	Details:	By:	Chk:
A	28.07.17	28.07.17	JJ	

EngineRoom
Unit E, Bristol Court
Martlesham Heath
Betts Avenue
Ipswich IP5 3RY

PLANNING

Client / Location:
40-46 PRINCESS STREET
MANCHESTER

Drawing:
Existing and Proposed Internal Elevations

Scale:	Date:	Drawn:	Check:
1:50 @ A1	28.04.17	JJ	

Job No:	Dwg No:	Rev:
1601008	404	A

© EngineRoom(technical) Ltd. This title block is 100mm wide at full scale.
Do not scale. Work to figured dimensions only which should be verified on site.