
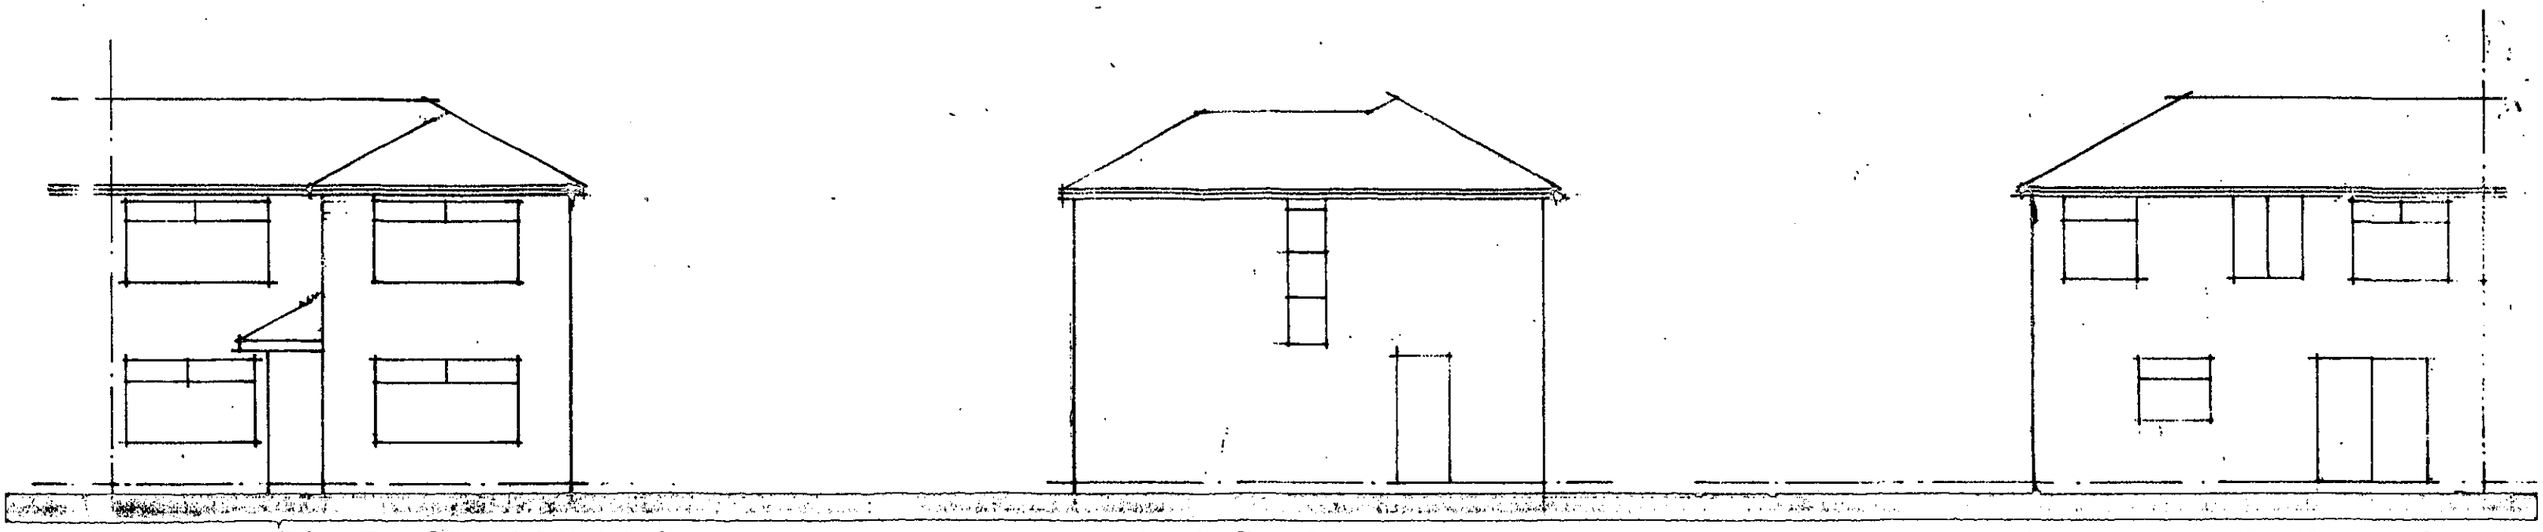



FRONT ELEVATION.

SIDE ELEVATION.

REAR ELEVATION.

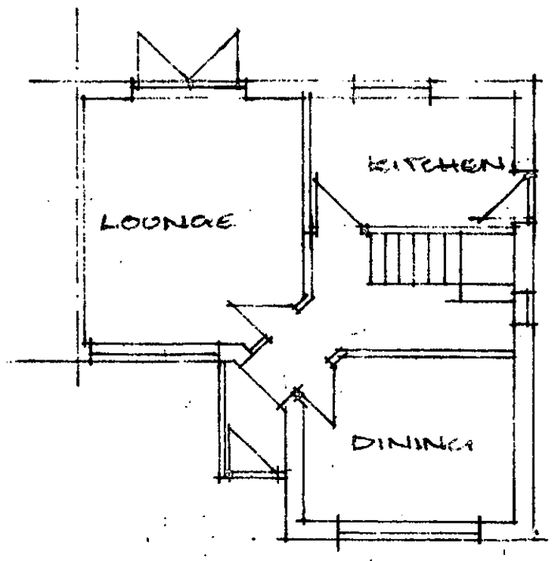

GROUND FLOOR.

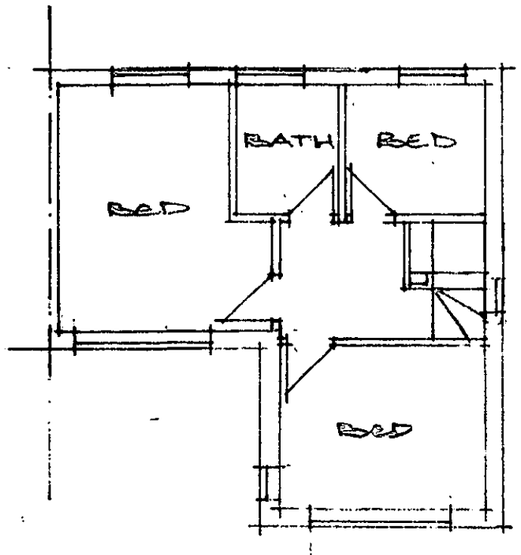

FIRST FLOOR.

PLANNING AND
BUILDING CONTROL
15 MAY 2017

ANTHONY PARKINSON Architectural And Interior Design Services			
280 Palatine Road, Northenden, Manchester, M224FR.			Tel 0161 945 8766
Drawn A.D.Parkinson	Scale 1 : 100	Date May 2017	Drg 01

EXISTING ELEVATIONS AND PLANS.
3 MAPLEY AVE
NORTHENDEN, MANCHESTER. M22 4AP.

PLANNING AND
BUILDING CONTROL

1 5 MAY 2017