




EXISTING PLAN

SCALE 1 : 100

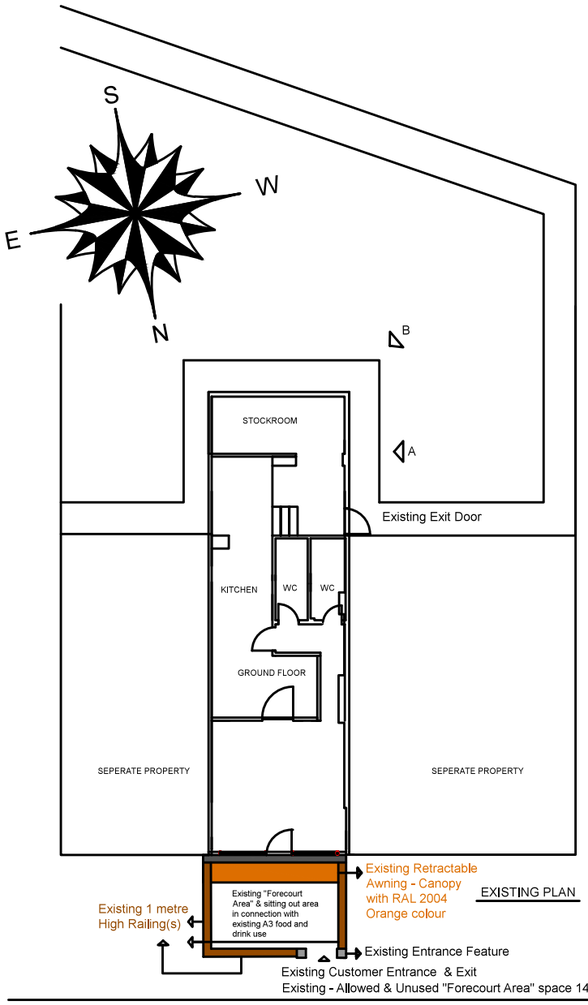

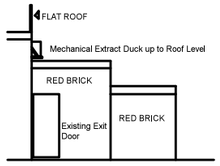

EXISTING REAR ELEVATION A

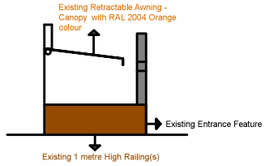

EXISTING SIDE ELEVATION




EXISTING REAR ELEVATION A



EXISTING REAR ELEVATION B

WILBRAHAM ROAD

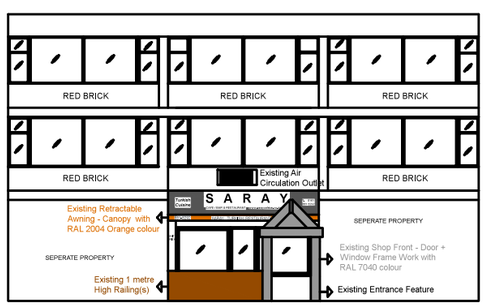

EXISTING FRONT ELEVATION



Left Wing, Perspective View
Current Condition Photo 1



Front View
Current Condition Photo 2



Right Wing, Perspective View
Current Condition Photo 3

©THE CONTENTS OF THIS DRAWING REMAIN THE SOLE PROPERTY OF SENOL 2 LIMITED t/a GOSS OUTDOOR AND MUST NOT BE COPIED OR REPRODUCED WITHOUT PRIOR PERMISSION.

FULL SURVEY CARRIED OUT BY OUR ARCHITECT, DRAWING PRODUCED USING INFORMATION SUPPLIED BY OUR OWN SITE MEASUREMENTS.

project

SARAY CAFE, BAR & RESTAURANT
609 WILBRAHAM ROAD
CHORLTON / MANCHESTER
M21 9AN

EXISTING PLANS

date	drawn	checked by
15/06/2017	DS	SS

scale	drg. no
1:100	10012017-1423 A