No part of this drawing or data file may be reproduced without the prior written permission of the Head of Capital Programmes or approved representative.
This map is reproduced from Ordnance Survey material with the permission of Ordnance Survey on behalf of the Controller of Her Majesty's Stationery Office © Crown copyright and database rights 2017. Ordnance Survey 100019568.

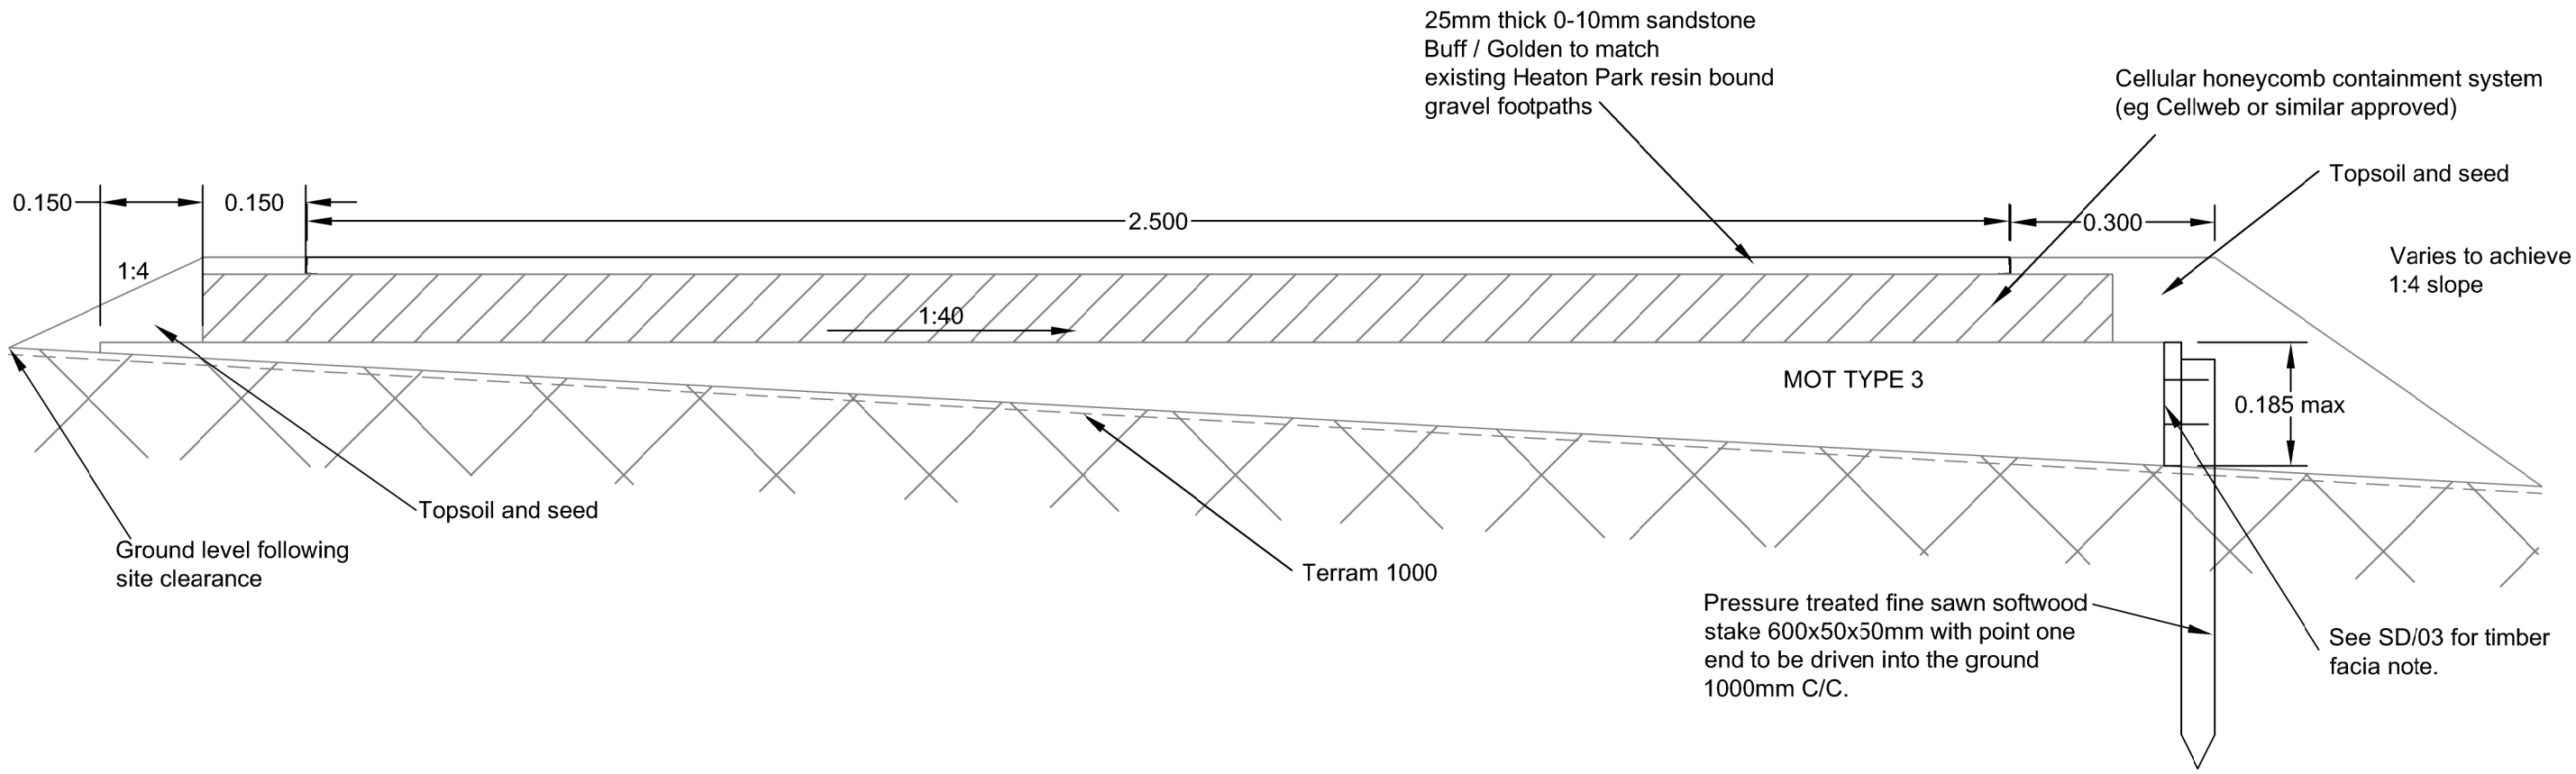

Notes:

1. For detail of cellular honeycomb containment system see Scheme Detail A3 / 209623H / SD / 06.
2. AluExcel Aluminium edge restraint 25x45mm fixed by 250mm spiral steel securing spike at 500mm C/C. Cell below to be filled with ST3 Concrete.
3. Hickson Tanalith E timber preservative treatment code TE/GFb.A

PROJECT TITLE	DRAWING TITLE							
HEATON PARK TREE TOP TREK	SCHEME DETAIL NO DIG FOOTPATH	**Capital Programmes & Property** **Growth & Neighbourhoods Directorate** PO Box 532 Town Hall Manchester M60 2LA					MANCHESTER CITY COUNCIL	
		SIZE	SCALE	DATE	DRAWN	CHECKED	APPROVED	DRAWING NUMBER / REV
		A3	1:10	MAR 2017	RPO	KDH	GC	209623H / SD / 01

CAD File : G:\CEX\Highways\Data\Infrastructure\Design\Projects\2016-17\209623H\Heaton Park Tree Top Trek\04 Design and Drawings\Dwg\209623H_SD 01_05.dwg
0 10 mm