




SECTION AA

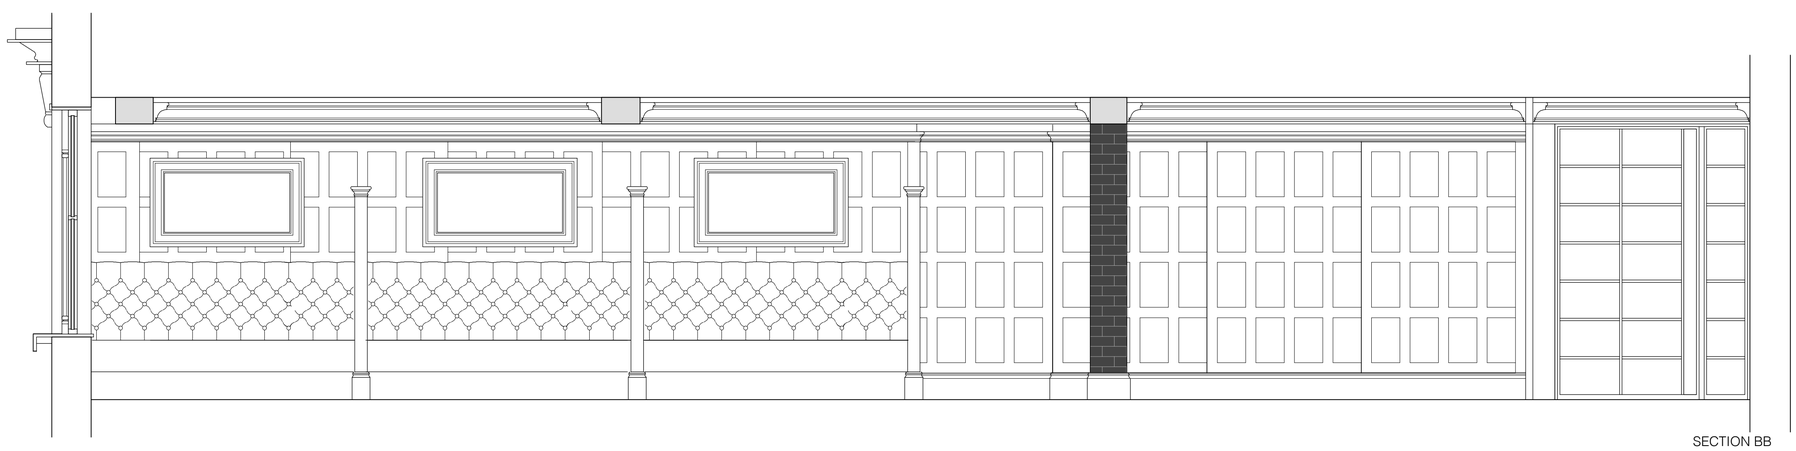


SECTION BB

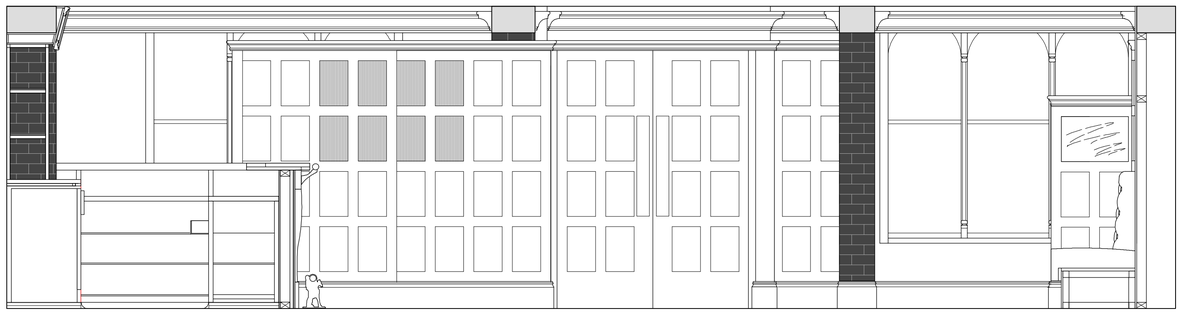

SECTION CC

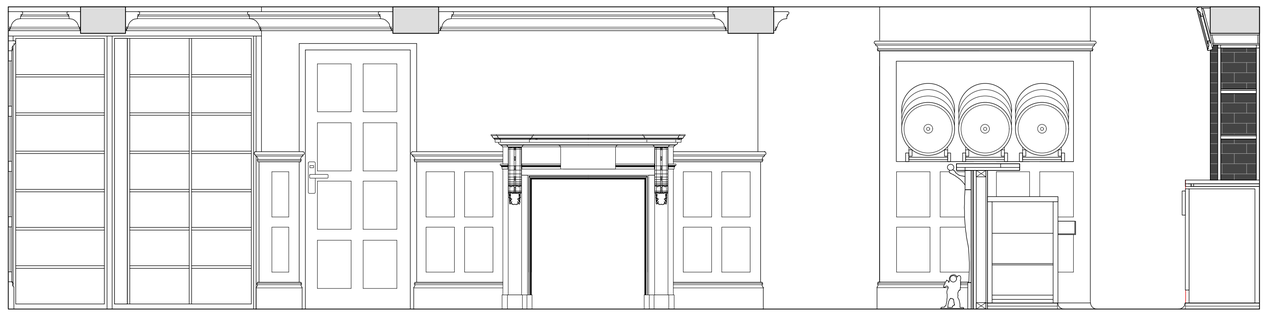

SECTION DD

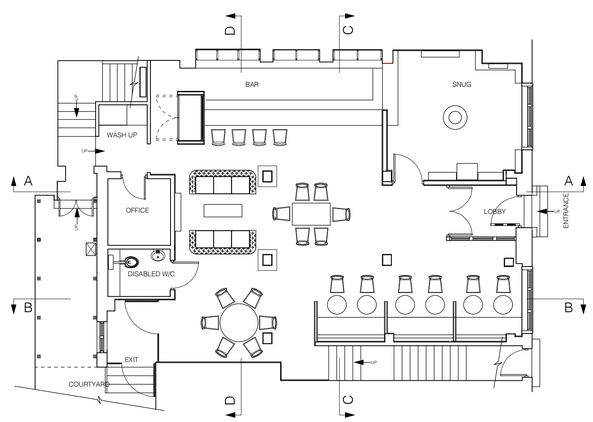

Paul Astill &Associates

Tel: 07956 922257.

www.astillassociates.com

Jacmar

C/O Quays Marina Office.
Dock 6,
Clippers Quay,
Salford.

M50 3XP.

Check all measurements prior to any works commencing, do not scale off drawing. This drawing remains the copyright of Paul Astill & Associates There must be no reproduction or works carried out without the owners written consent. Ensure all works comply with building regulations.

PROJECT	**BAY HORSE THOMAS ST MANCHESTER**
CLIENT	**CANE & GRAIN LTD**
DATE	**MAY 2017**
JOB NO	**CG/1/2017**
DRAWING NO	**CG/01/22/R1**
TITLE	**SECTIONS AA / BB / CC / DD GROUND FLOOR PROPOSED REVISION 1**
SCALE	**1:25 (AT A1)**