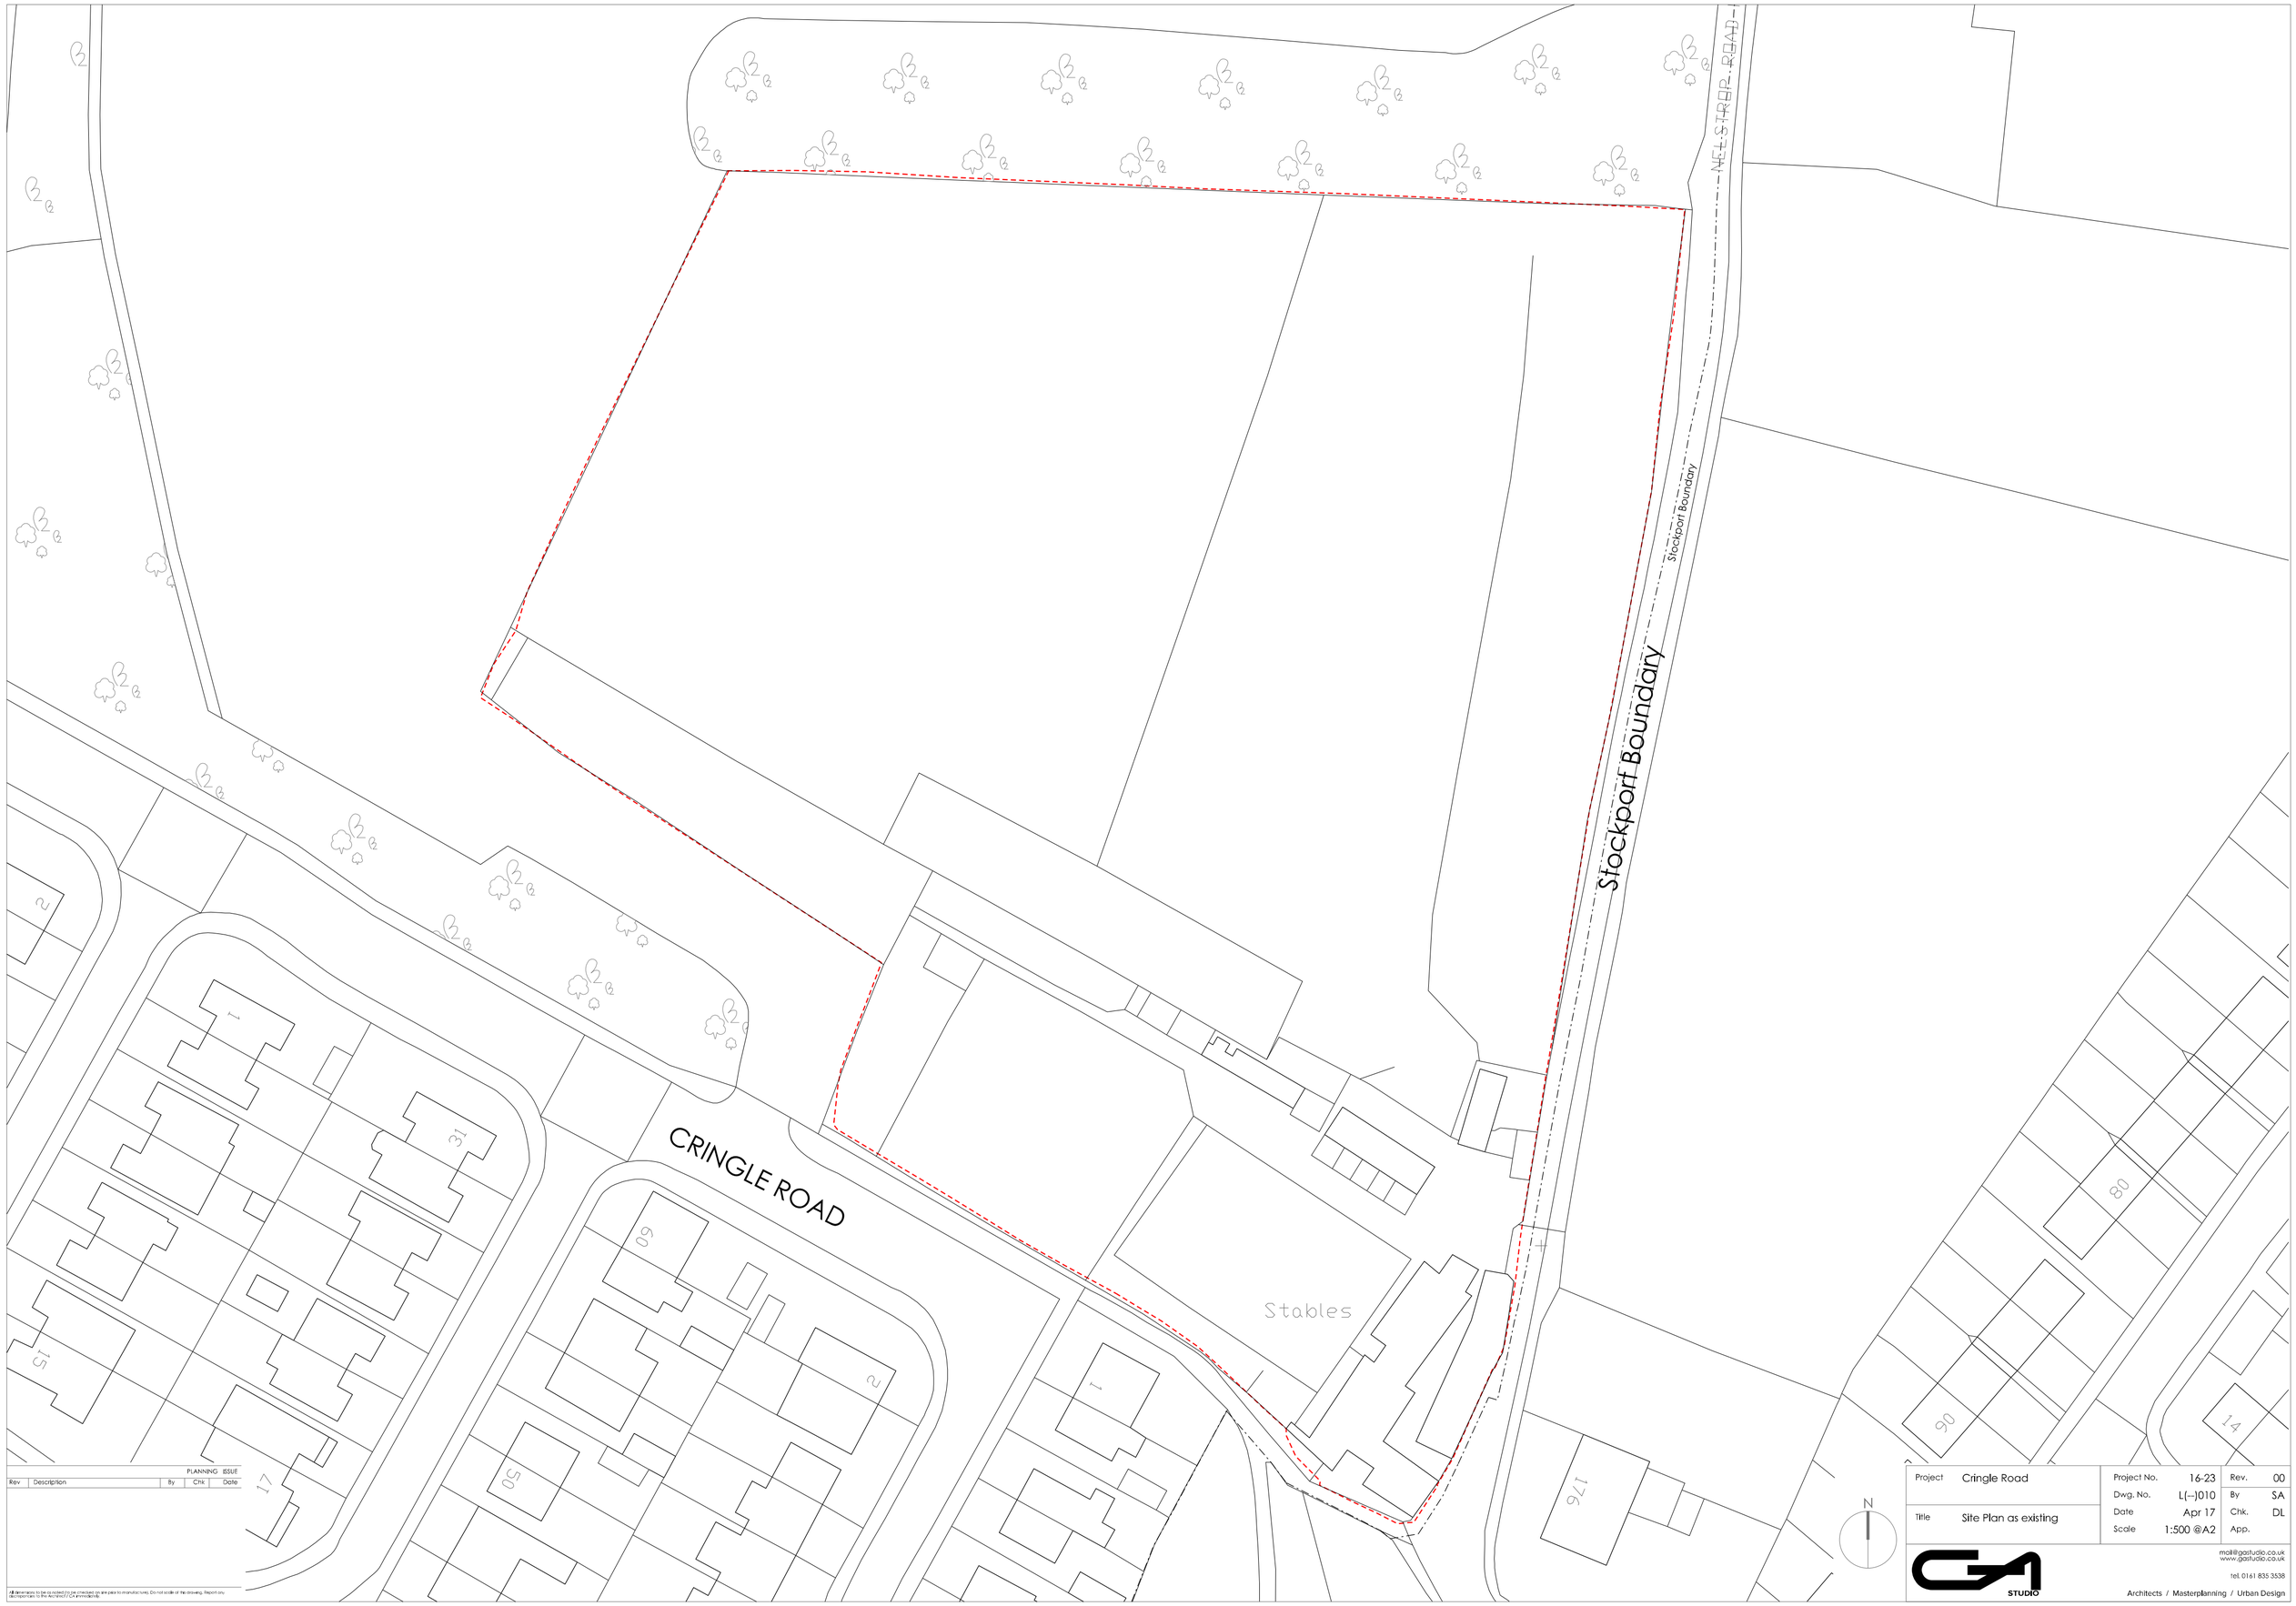

Rev	Description	By	Chk	Date

PLANNING ISSUE

All dimensions to be as noted and to be checked on site prior to manufacture. Do not scale of the drawing. Report any discrepancies to the Architect / CA immediately.

Project	Cringle Road	Project No.	16-23	Rev.	00
		Dwg. No.	L(--)010	By	SA
Title	Site Plan as existing	Date	Apr 17	Chk.	DL
		Scale	1:500 @A2	App.	

STUDIO
mail@gastudio.co.uk
www.gastudio.co.uk
tel. 0161 835 3538
Architects / Masterplanning / Urban Design