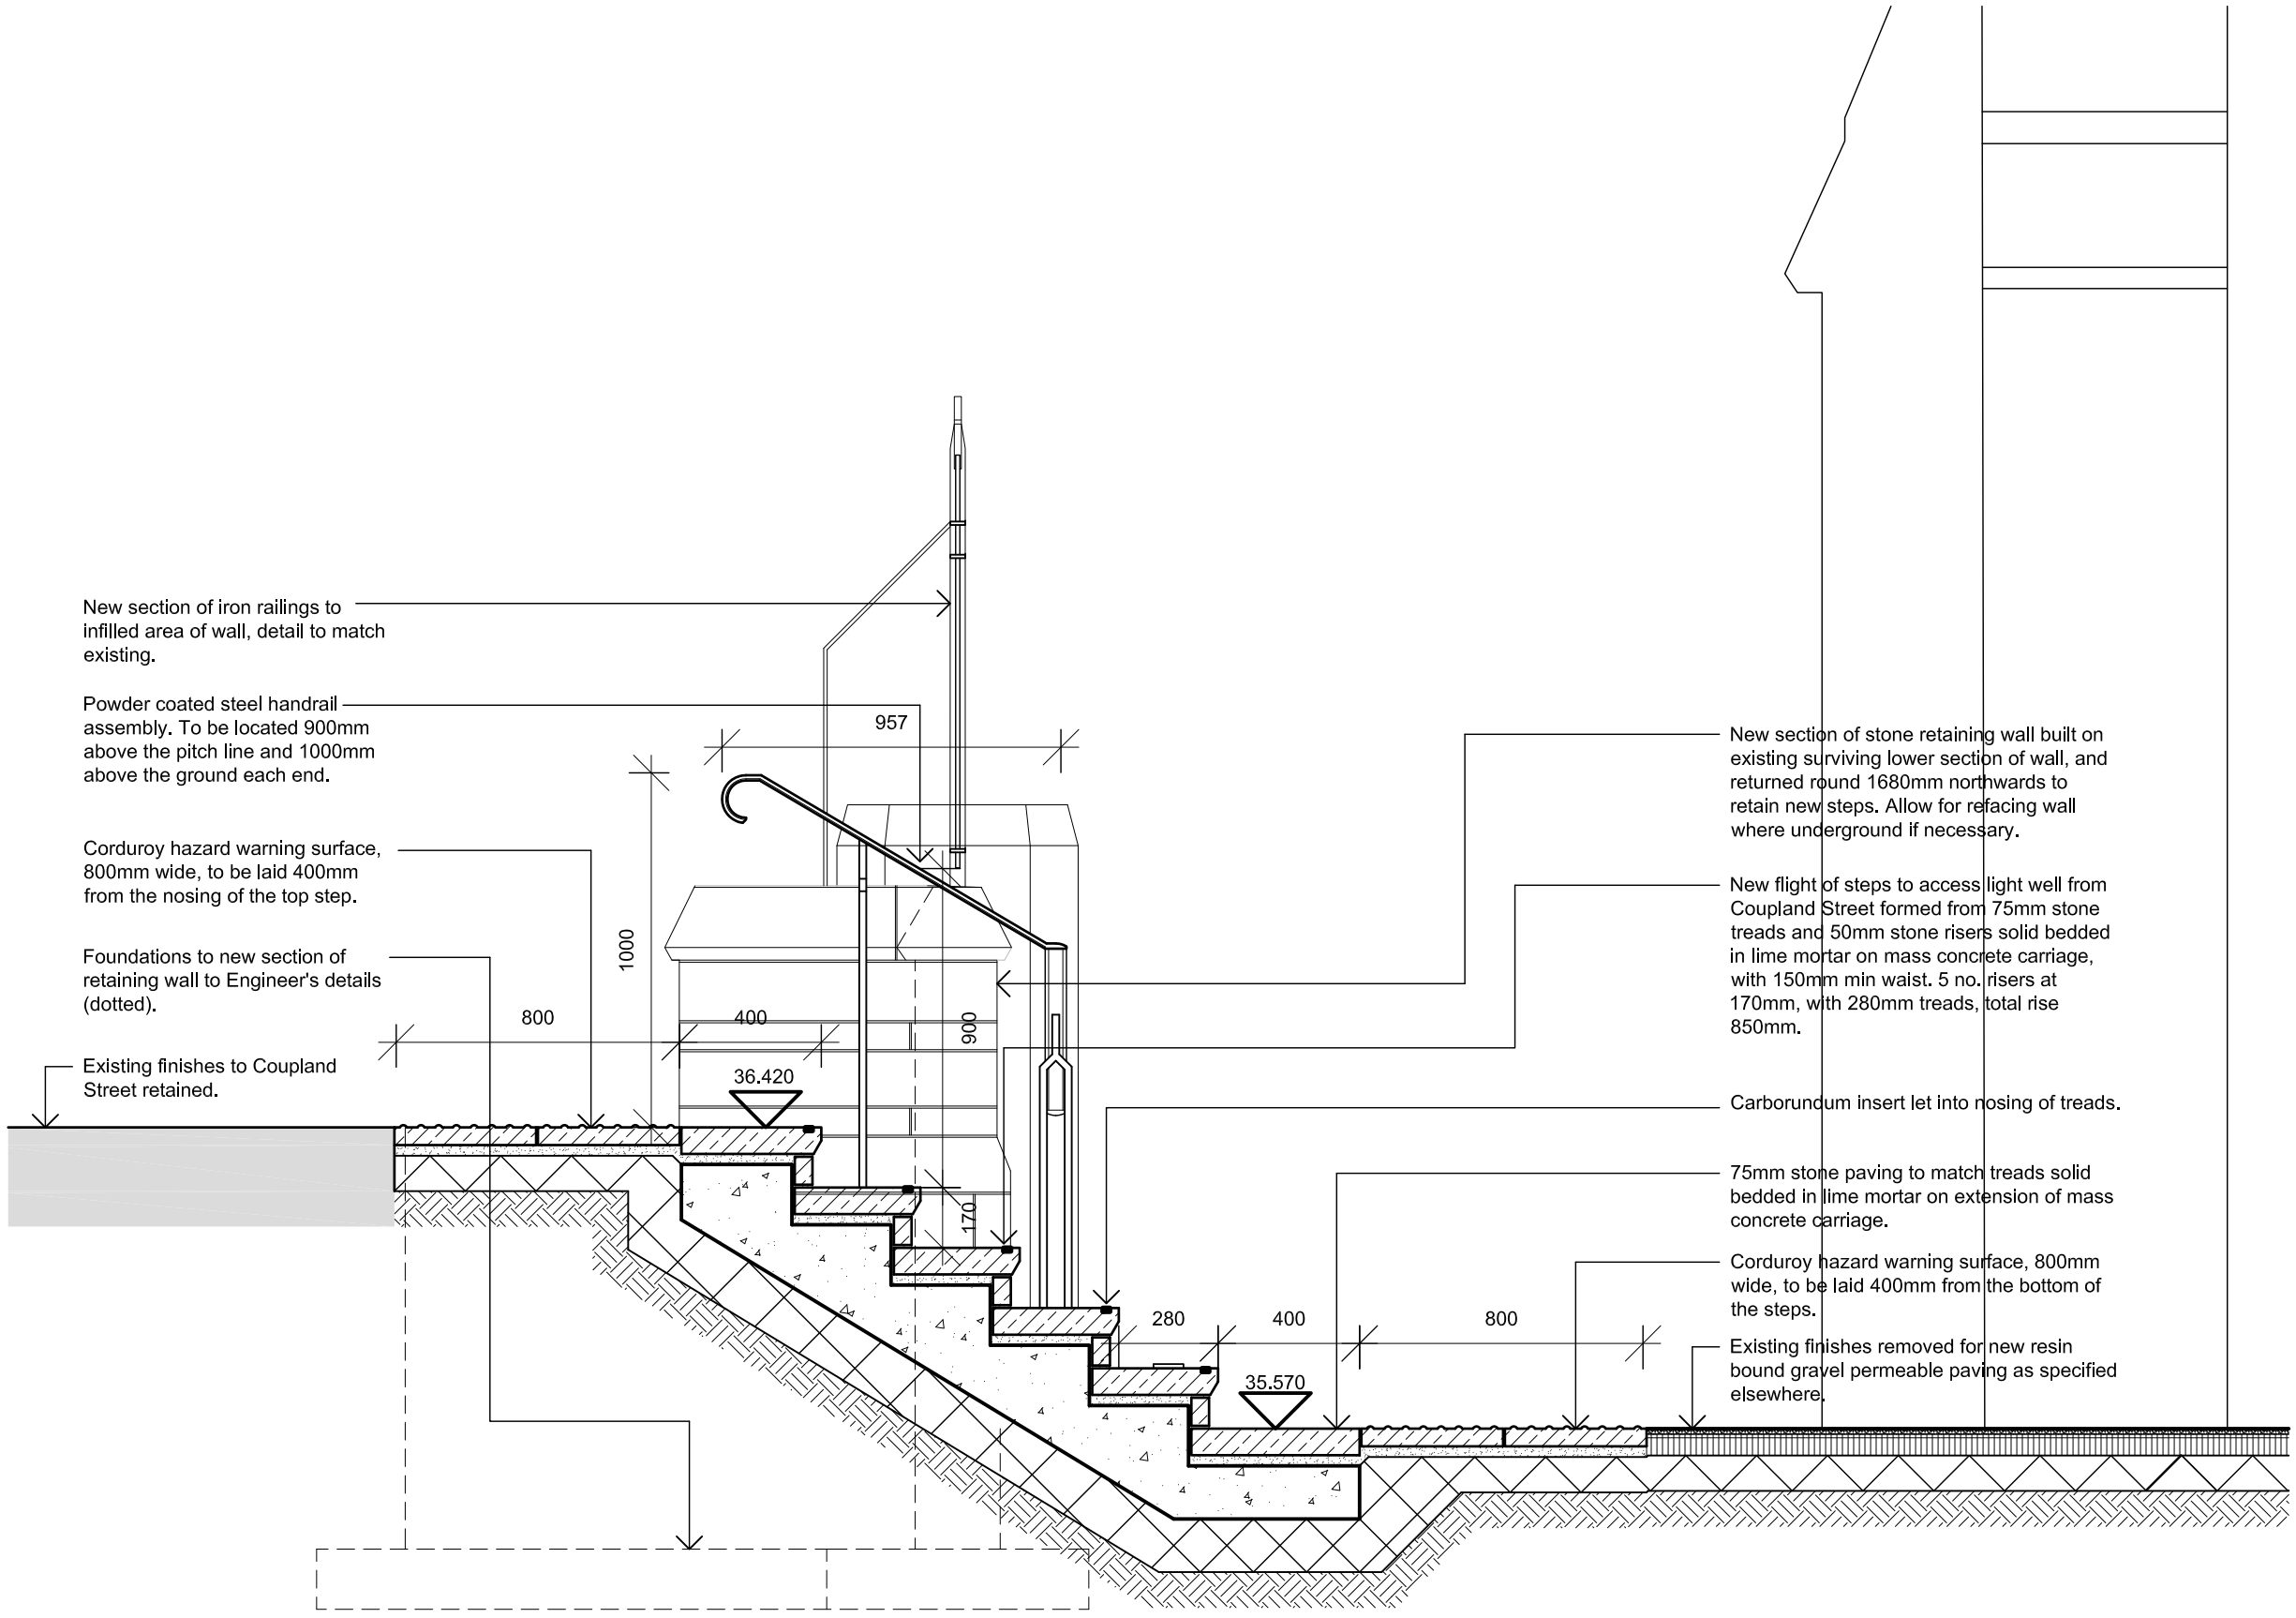


SECTION THROUGH NEW STEPS LOOKING EAST (1:20)

Rev. A: Handrail amended. 02/05/17

CONTRACT
Manchester University Quadrangle Buildings Phase 6 Fabric Repairs

CLIENT
Manchester University Estates Department

Proposed Steps to Former Botany Lightwell

CONTRACT No. 4106A SCALE As Noted @ A3

DRAWING No. LW 004 DATE Aug 16

REVISION A

LLOYD EVANS PRICHARD LTD
CHARTERED ARCHITECTS
No.5 The Parsonage
Manchester M3 2HS
Tel: 0161-834 6251
Fax: 0161-832 1785
E mail: post@lep-architects.co.uk