

House Type 1118

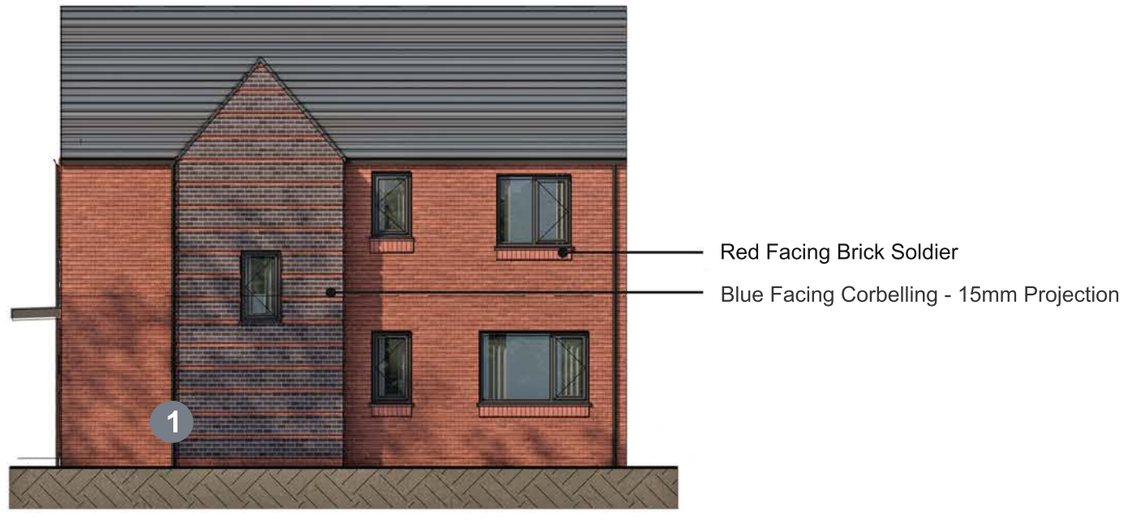



Front Elevation

1 : 100

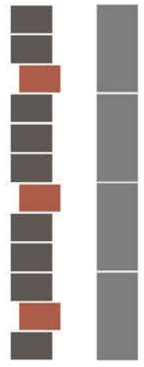

1 **Section**

Brick Corbelling

Brick Samples as Approved on Phases 1 & 2



Roof Tile Sample

Edgemere interlocking slates in Smooth Grey



Brick Sample 1

Red Facing - Forterra Farmstead Antique



Brick Sample 2

Red Facing - Forterra County Red Smooth



Brick Sample 3

Grey Facing - Solent Blue

LAND AT JUNCTION OF HYDE ROAD & POTTERY LANE, WEST GORTON

Materials & Detailing

Drawing / Rev: 51238-DT-A-250-01
Reviewed / Drawn by: DH / JB
Scale: NTS @ A3
Job: 51238

IBI

www.ibigroup.com

© Crown copyright. All rights reserved. Licence number LIG0358 2016.
Contains Ordnance Survey data © Crown copyright and database right 2016.