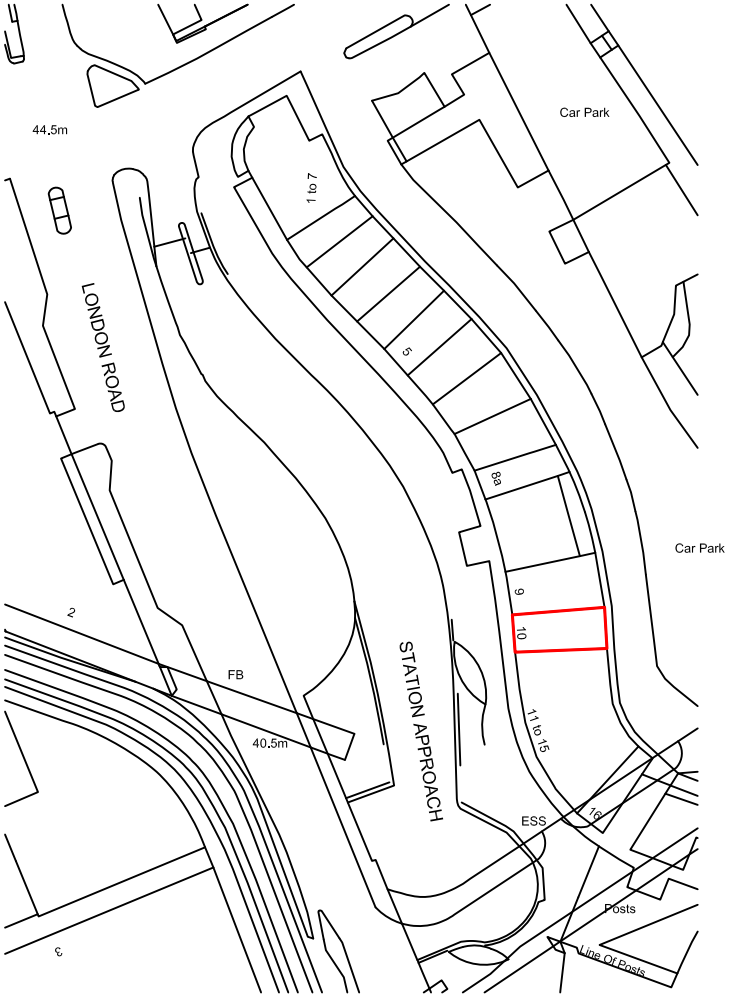

Ordnance Survey, (c) Crown Copyright 2016. All rights reserved. Licence number 100022432

LOCATION PLAN

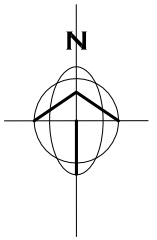

Reproduced from Ordnance Survey Digital Data by permission of Ordnance Survey on Behalf of the Contoller
Her Majesty's Stationary Office.
Crown Copyright 2001All rights ReservedLicence No. ES 100030810. Reproduction in whole or part is prohibited without the prior permission of Ordnance Survey

CFM CONSULTANTS
Tel: 01253 891988 Fax: 01253 896939
Email: roy@cfmconsultants.co.uk Web: www.cfmconsultants.co.uk
New Media House, 8 Hardhorn Road, Poulton-Le-Fylde, FY6 7SR

10 Gateway House,
Piccadilly Station Approach,
Manchester, M1 2GH

Drawing : Location Plan

Scale : 1:1250 @ A4

Drawing No. : SW/01343/001

Date : 14/12/16

All dimensions are to be checked on site prior to commencing any works. Any discrepancies are to be notified immeadiately to the surveyor.

This drawing and all the information contained thereon is subject to copyright and must not be reproduced in part or in whole without the written consent of CFM Consultants.
Any unauthorised reproduction infringes copyright and may lead to prosecution.