




Proposed First Floor
Scale 1: 200

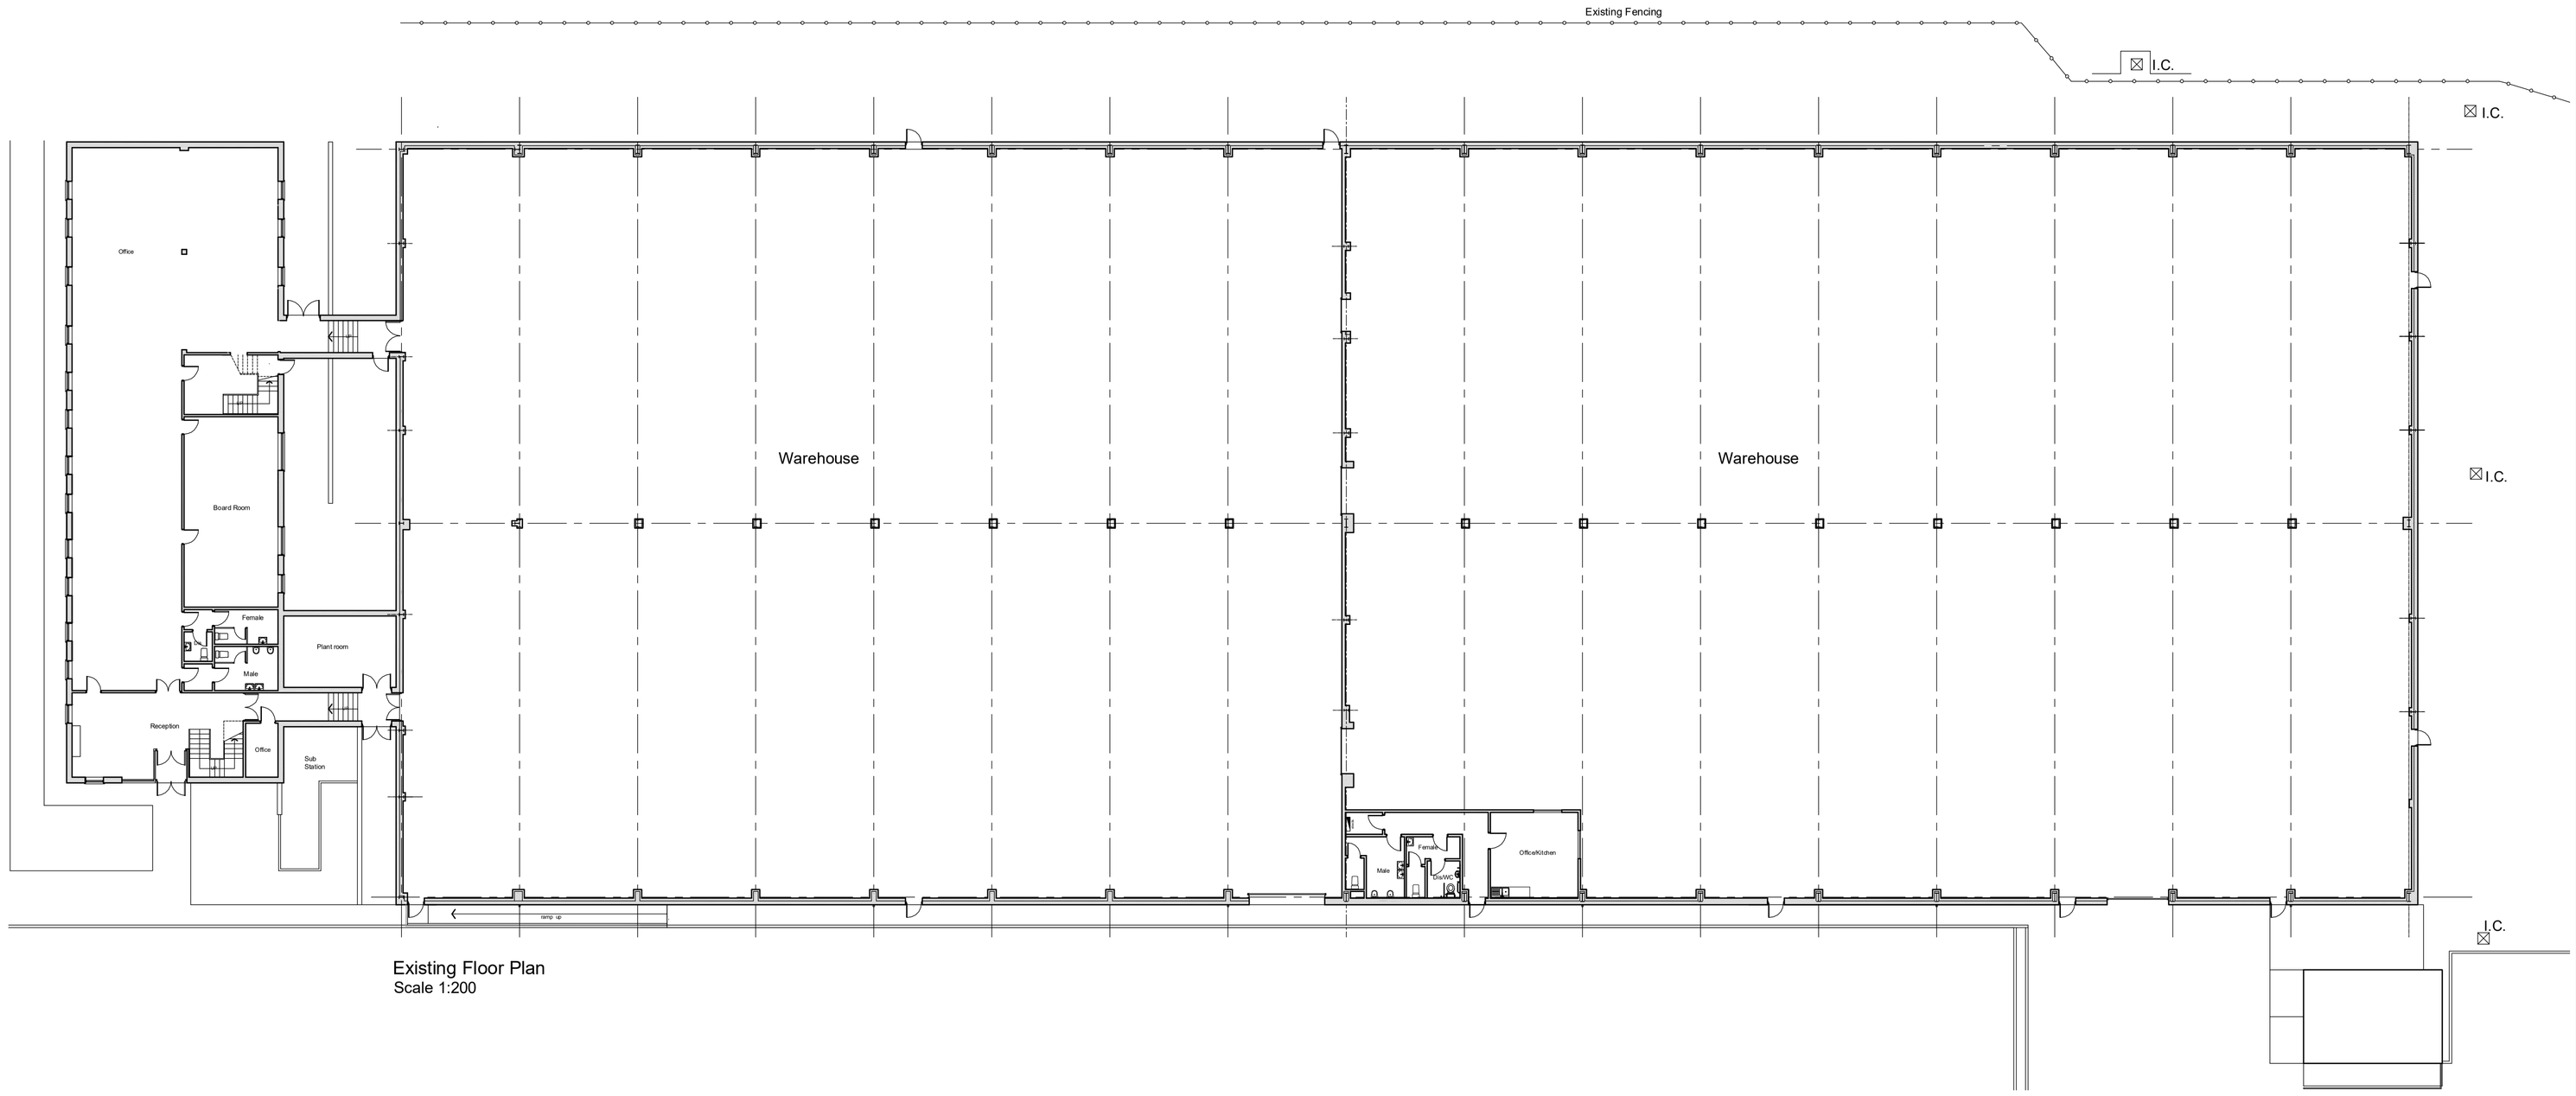

Existing Floor Plan
Scale 1:200

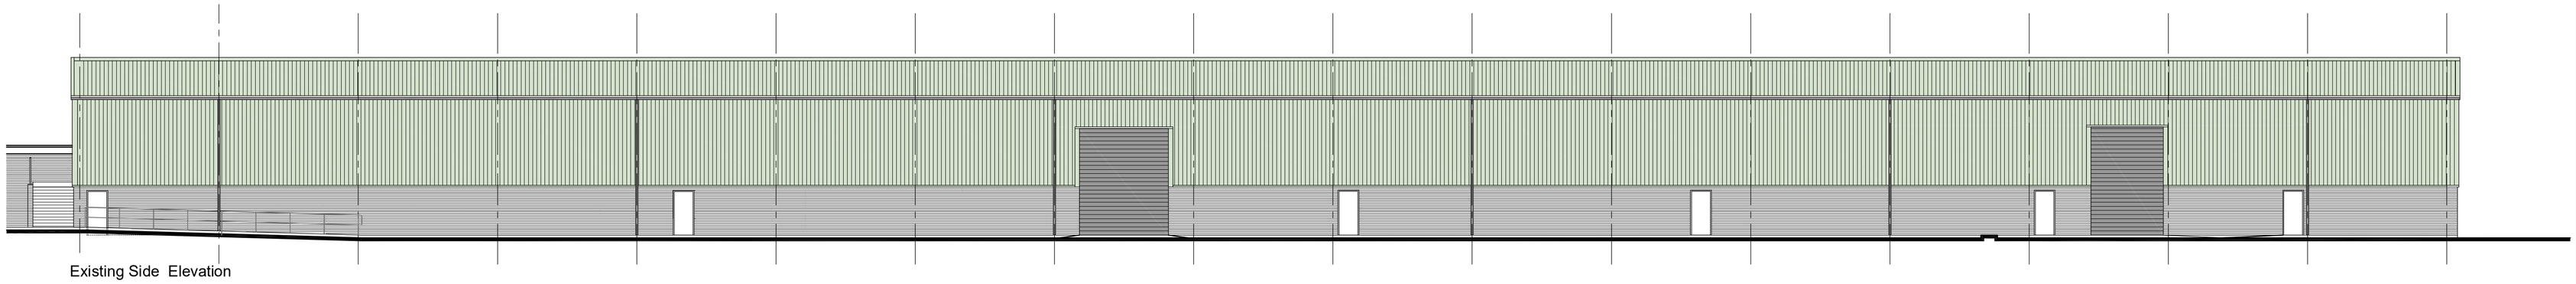

Existing Side Elevation
Scale 1:150

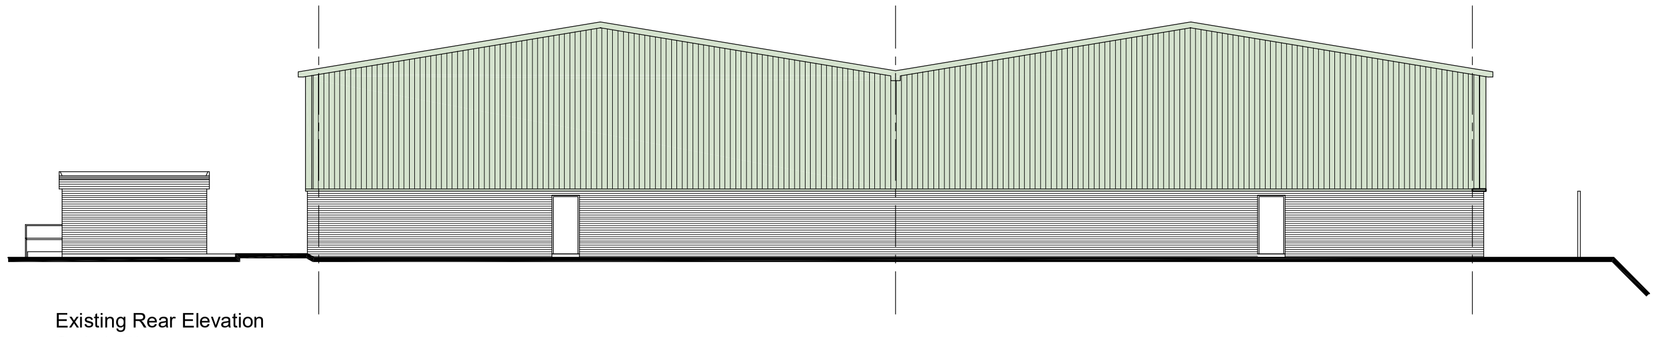

Existing Rear Elevation
Scale 1:150

project
New Loading Bay at existing Warehouse
Floats Road,
Roundthorn Industrial Estate,
Wythenshaw,
Manchester
M23 9LZ

client:
Triolgy Freight Ltd

title:
Existing and Proposed Floor Plans

GENERAL NOTES:
Any discrepancy found between this and any schedule or specification must be refered back to the consultant before work is executed.
All dimensions to be checked on site.
This drawing must not be copied in whole or in part without the prior written permission of john parry jones

revisions

no	description	date
A	First Floor Offices added	31/01/17

architectural design
john parry jones
designing for - retail - commercial - residential
1 Llwynon Terrace
Great Orme,
Llandudno,
Conwy.
LL30 2QP
Tel: 01492 873042
Mail: 07778 636792
email: jpjacad@gmail.com
www.jpjarchitecturaldesign.co.uk

job no.:	drg no.	rev
599 - 07 - 16	01	A

scale
1:200, 1:150 @A1

drawn | date