London Road adjacent McDonald Hotel, Manchester M1 2PG

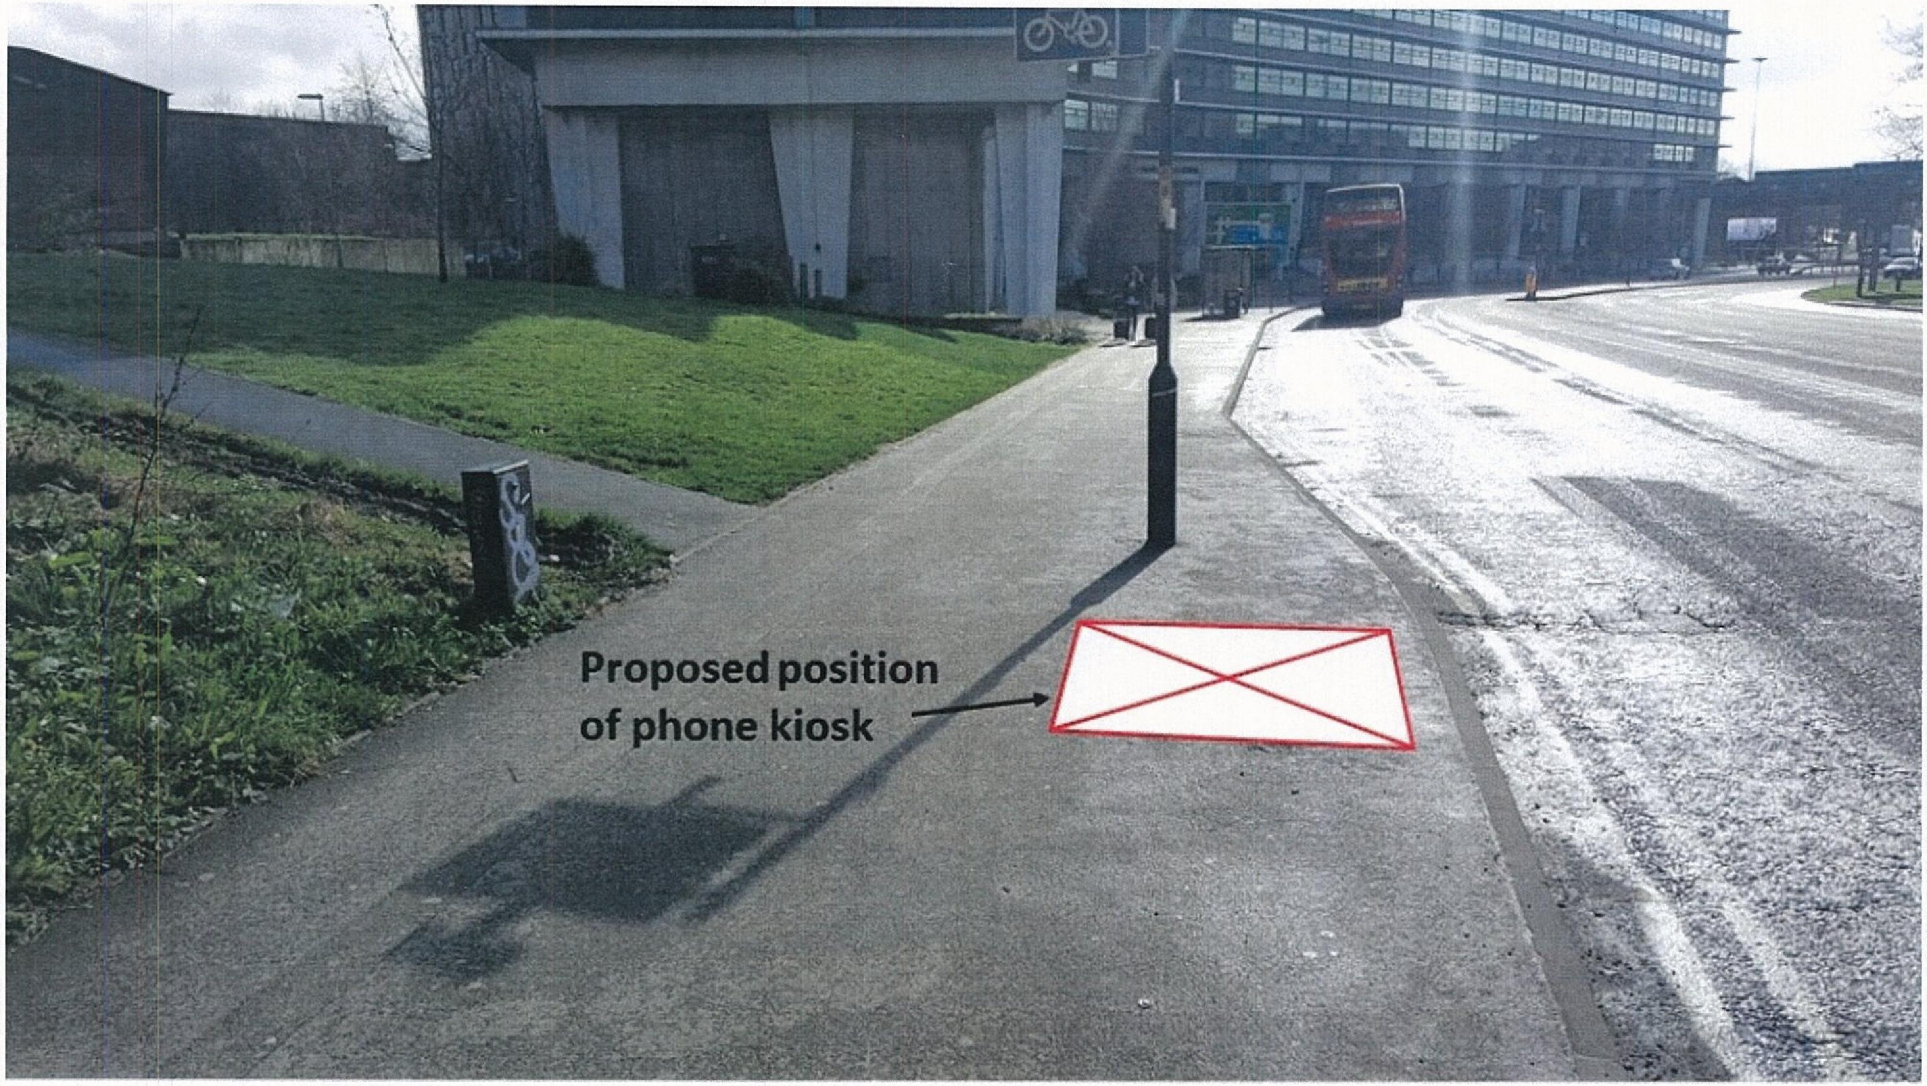

Maximus Networks Ltd

London Road adjacent McDonald Hotel, Manchester M1 2PG [1:1250]

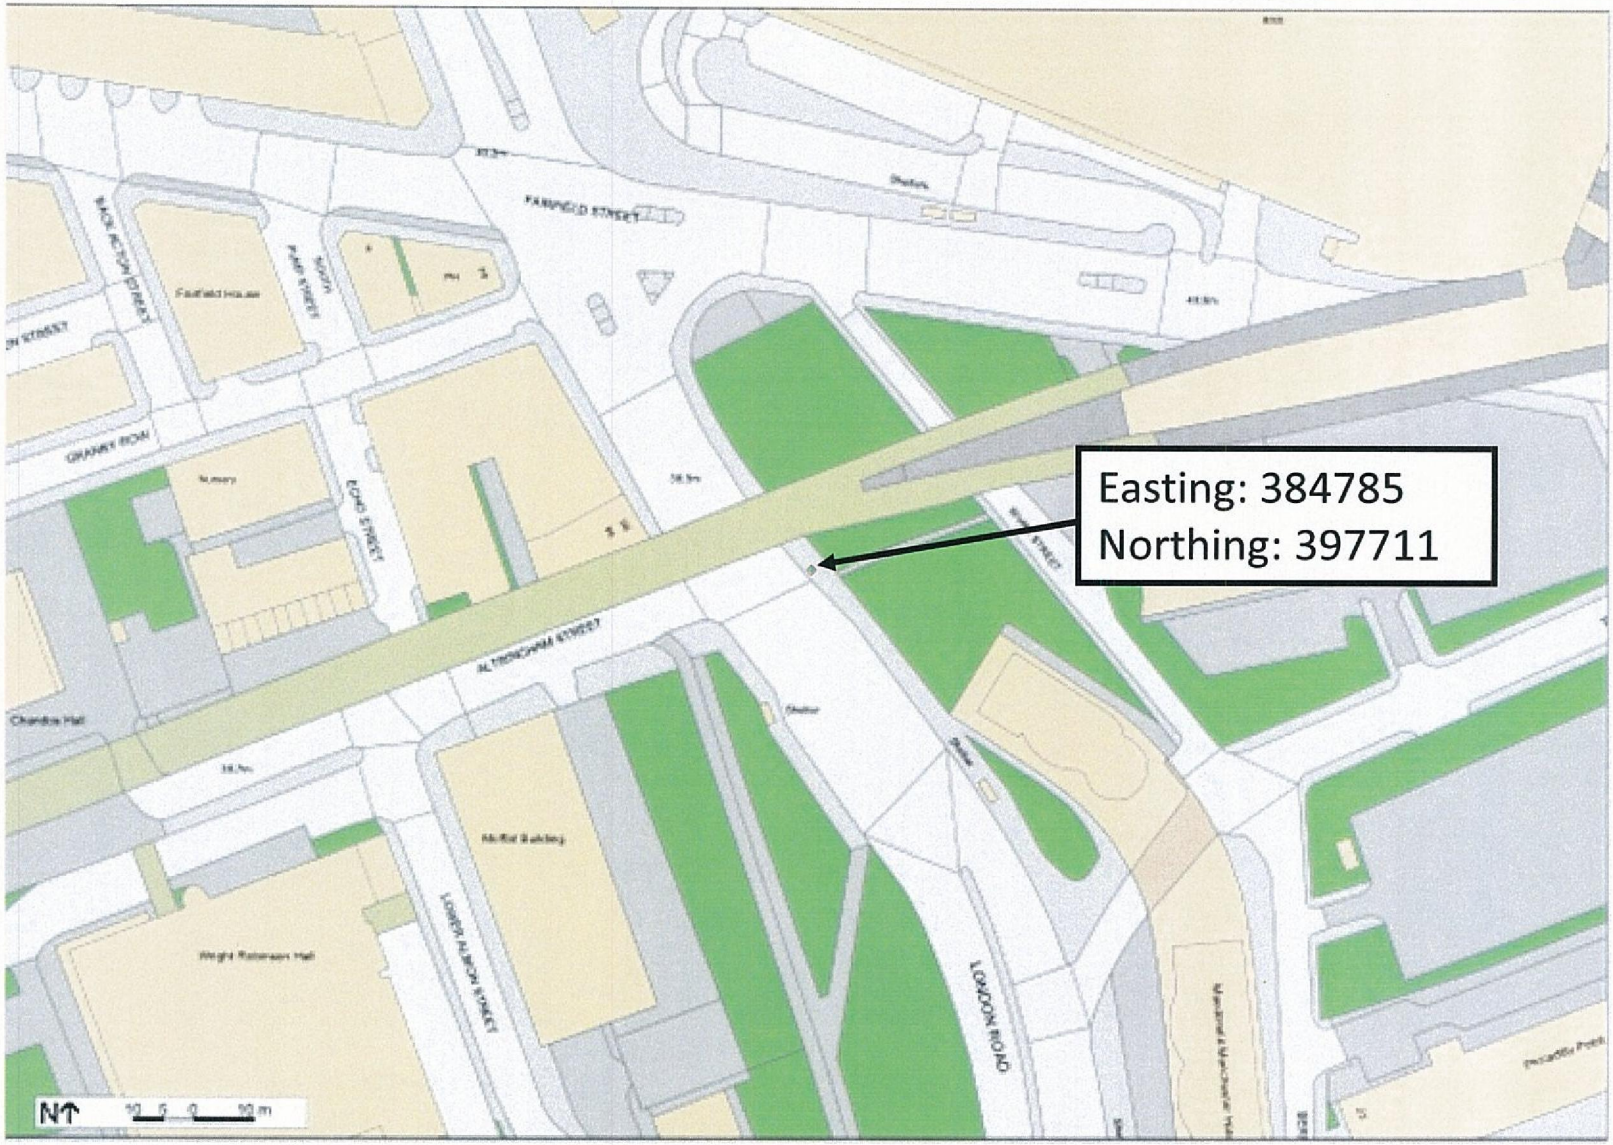

Maximus Networks Ltd

London Road adjacent McDonald Hotel, Manchester M1 2PG [1:200]



Maximus Networks Ltd