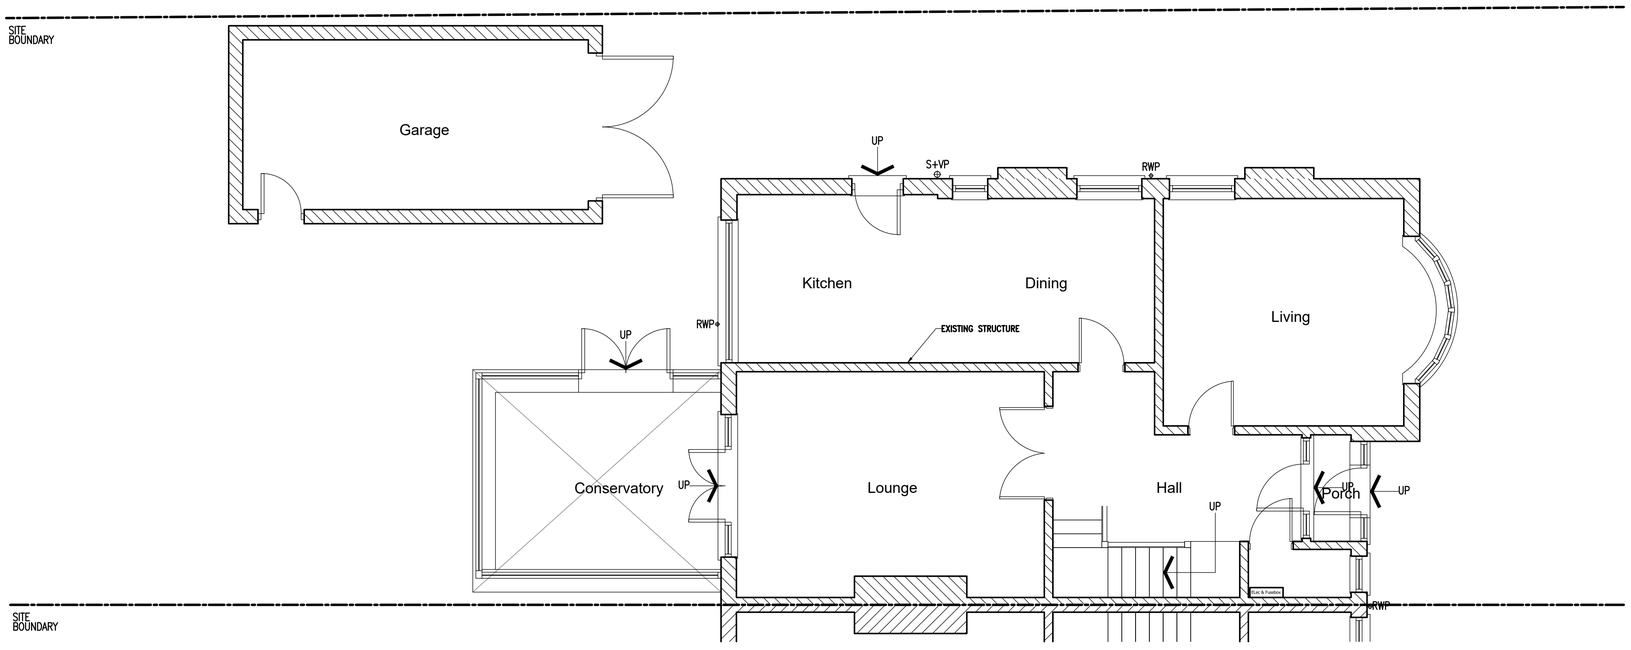


Existing Ground Floor Plan

MAGNUS
TECHNICAL ENGINEERING
Magnus Technical Engineering Ltd.
Blackthorn House
Skull House Lane
Appley Bridge
WN6 9DB

Rev.	Description	By	Date

Project Z Huq 246 Withington Road Chorlton Manchester M21 0YB	Drawing Title Existing Ground Floor Plan
	Drawing No. HUQ/01
	Rev.

1. Figured dimensions to be followed in preference to scale.
2. All dimensions to be checked on site prior to the commencement of any work. Any discrepancies to be reported immediatly & resolved prior to work commencing.
3. This drawing is the copyright of the Magnus Technical Engineering Ltd. and may not be copied or used without prior consent.

Drawn by	Scale	Date
W.I.	1:50	May '17