
Notes:

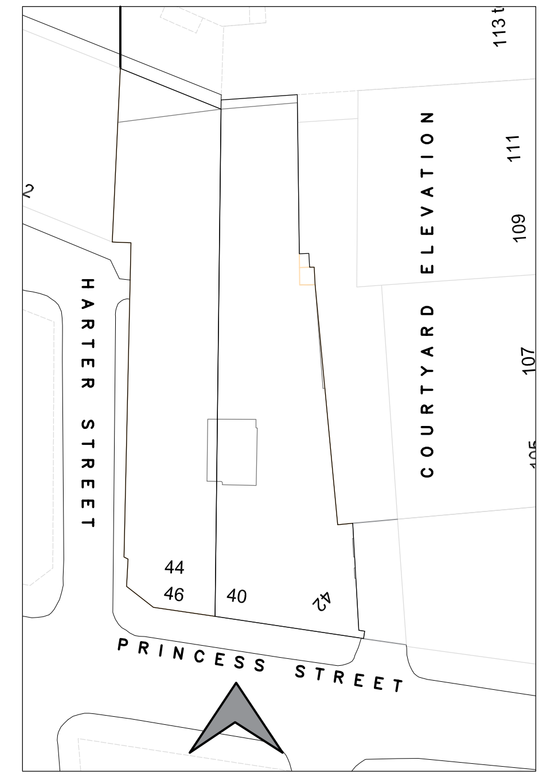

Location plan -
Scale: 1:500



10m

10m

Rev:	Date:	Details:	By:	Chk:

EngineRoom

EngineRoom
Unit E, Bristol Court
Martlesham Heath
Betts Avenue
Ipswich IP5 3RY

PLANNING

Client / Location:
40-46 PRINCESS STREET
MANCHESTER

Drawing:
Existing Elevation Princess Street

Scale:	Date:	Drawn:	Check:
1:100@ A1	20.10.16	jra	

Job No:	Dwg No:	Rev:
1601008	122	

© EngineRoom(technical) Ltd. This title block is 100mm wide at full scale.
Do not scale. Work to figured dimensions only which should be verified on site.