DRAWING No:3 - 16/6/17

3



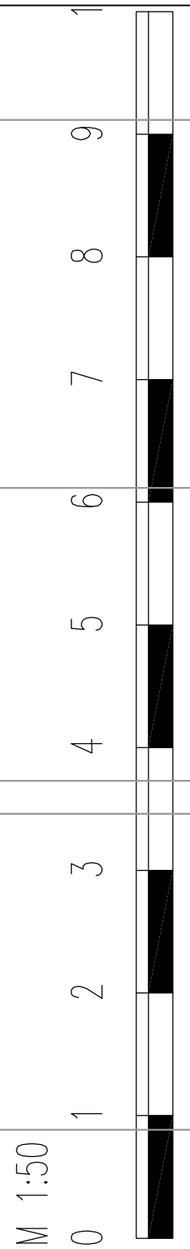

PROPOSED FRONT ELEVATION

job title:	drawing title:	Date:
926 Rochdale Road Manchester M9 7EP EXTENSIONS AND ALTERATIONS —	ELEVATIONS - PROPOSED FRONT	MAY 17 Scale: 1:50 Rev'd -

NO DIMENSIONS TO BE SCALED OFF THIS DRAWING. THIS DRAWING IS ONLY PRODUCED FOR SUBMISSION UNDER THE BUILDING REGULATIONS AND/OR PLANNING ACTS. THIS DRAWING MUST NOT BE USED AS A WORKING DRAWING. ALL DRAWINGS MUST BE READ IN CONJUNCTION WITH EACH OTHER AND ANY BUILDING REGULATION OR OTHER NOTES WITH THE APPROVED APPLICATION