



Proposed Side Elevation

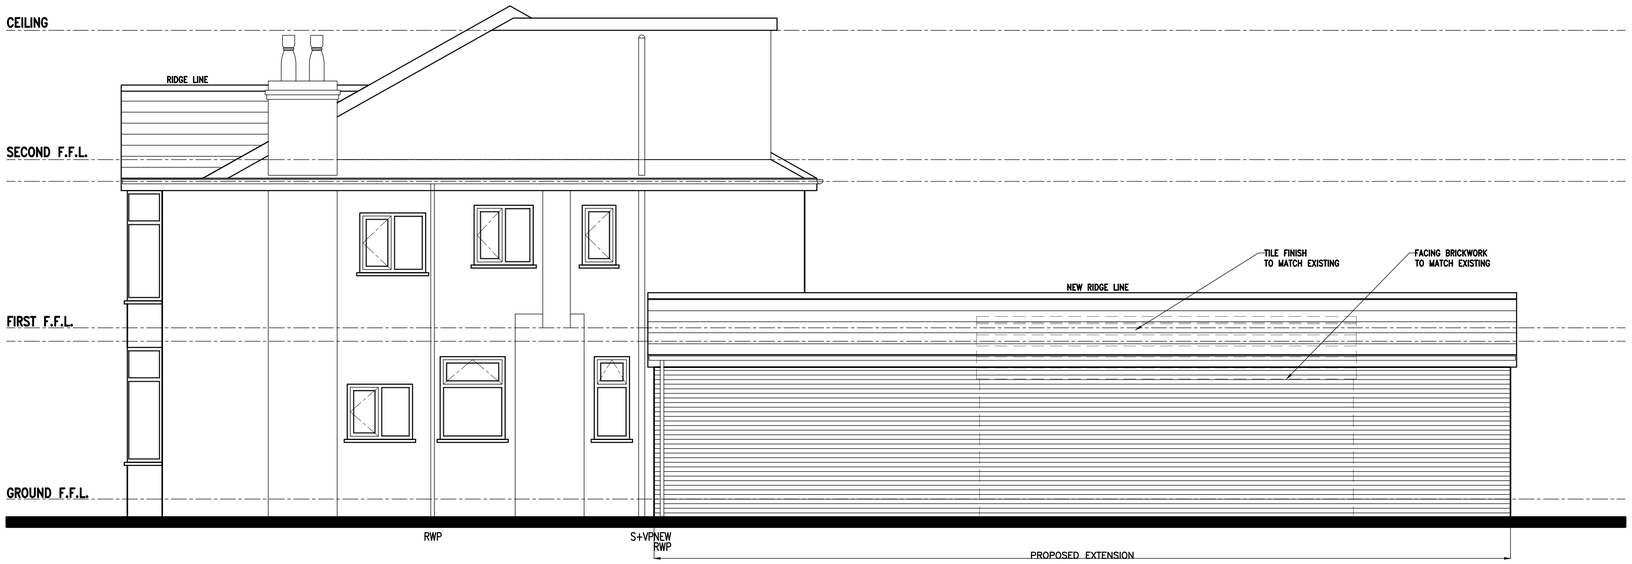

Proposed Front Elevation

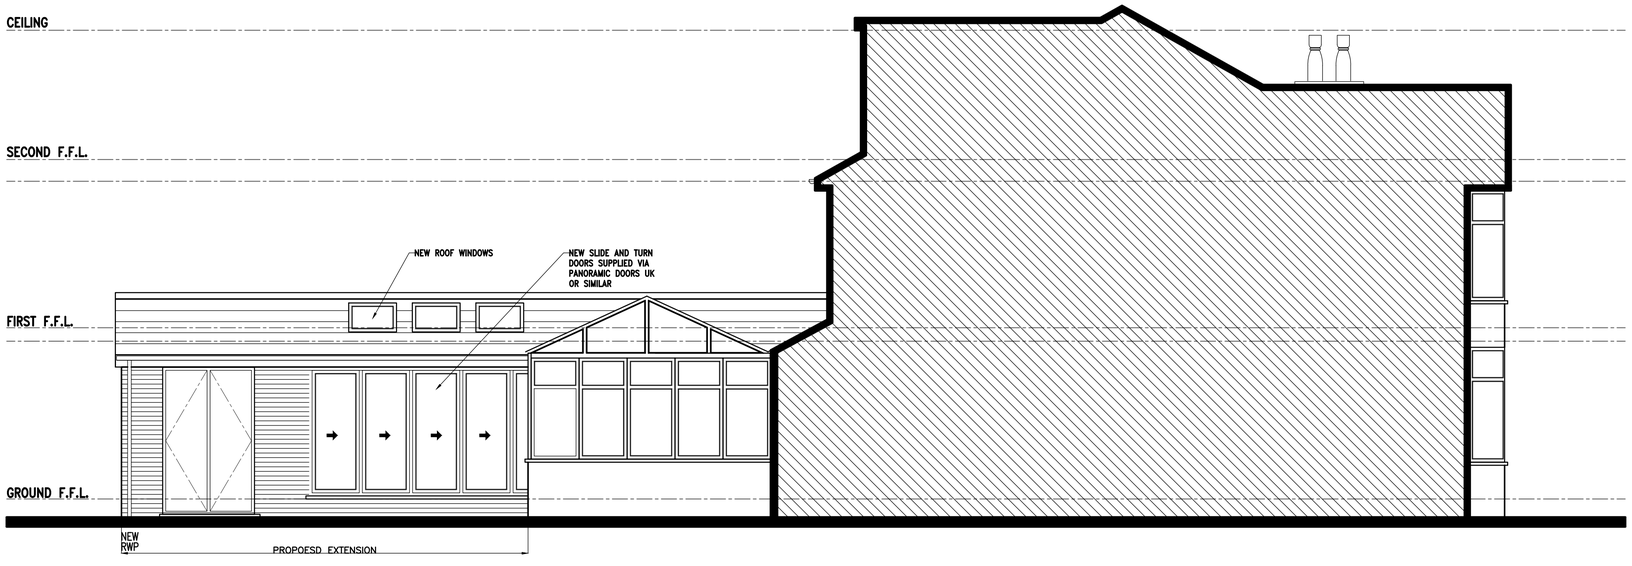

Proposed Side Elevation



Proposed Rear Elevation

MAGNUS
TECHNICAL ENGINEERING
Magnus Technical Engineering Ltd.
Blackthorn House
Skull House Lane
Appley Bridge
WN6 9DB

Rev.	Description	By	Date
A	Amended according to Clients email 16.05	WI	16.05

Project
Z Huq
246 Withington Road
Chorlton
Manchester
M21 0YB

Drawing Title
Proposed Elevations

Drawing No.
HUQ/04

Rev.
A

1. Figured dimensions to be followed in preference to scale.
2. All dimensions to be checked on site prior to the commencement of any work. Any discrepancies to be reported immediately & resolved prior to work commencing.
3. This drawing is the copyright of the Magnus Technical Engineering Ltd. and may not be copied or used without prior consent.

Drawn by
W.I.

Scale
1/50

Date
May '17