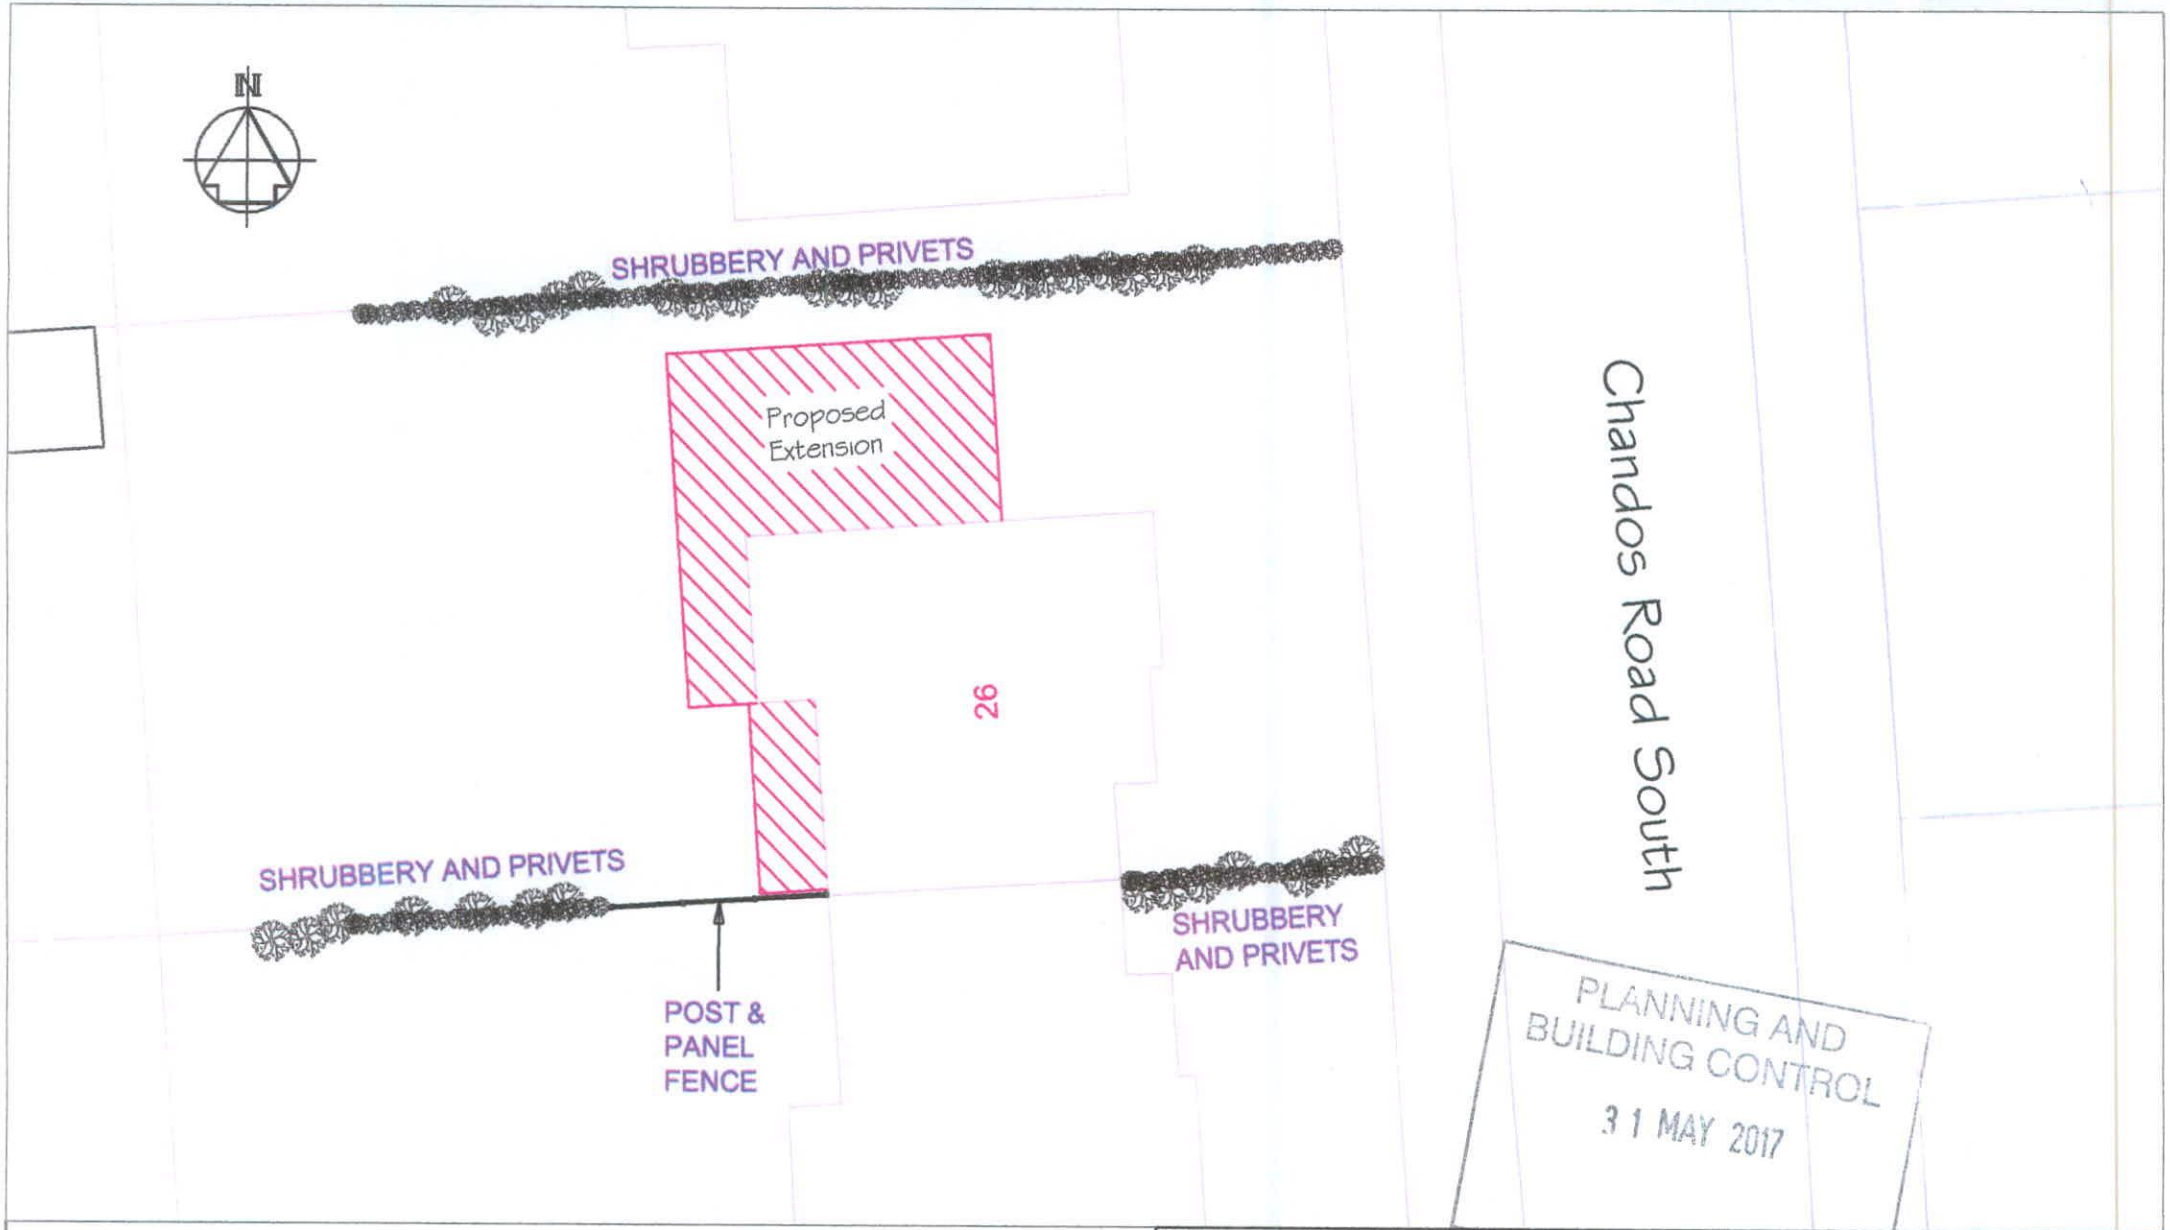

PLANNING AND BUILDING CONTROL
31 MAY 2017

SITE PLAN SHOWING PRIVETS AND SHRUBBERY AND PROPOSED EXTENSION IN RED

Please Note:
There are privets and shrubbery following the boundary of the property varying in height between 1.0 - 3.0m

The proposed extension will not affect by way of root damage, removal or pruning any of the above.

Title: Proposed Extension Site Plan		Scale: 1:200 @ A4	date: May 2017
Project: Two Storey Side & Single Storey Rear Extension		Drawn by:	Client: Mr Phil Lukes
Location: 26 Chandos Road South, Chorlton-cum-Hardy, Manchester. M21 0TF.		Local authority: Manchester	
		Drawing number: 11	Revision: