


Proposed elevation to Hardcastle Avenue

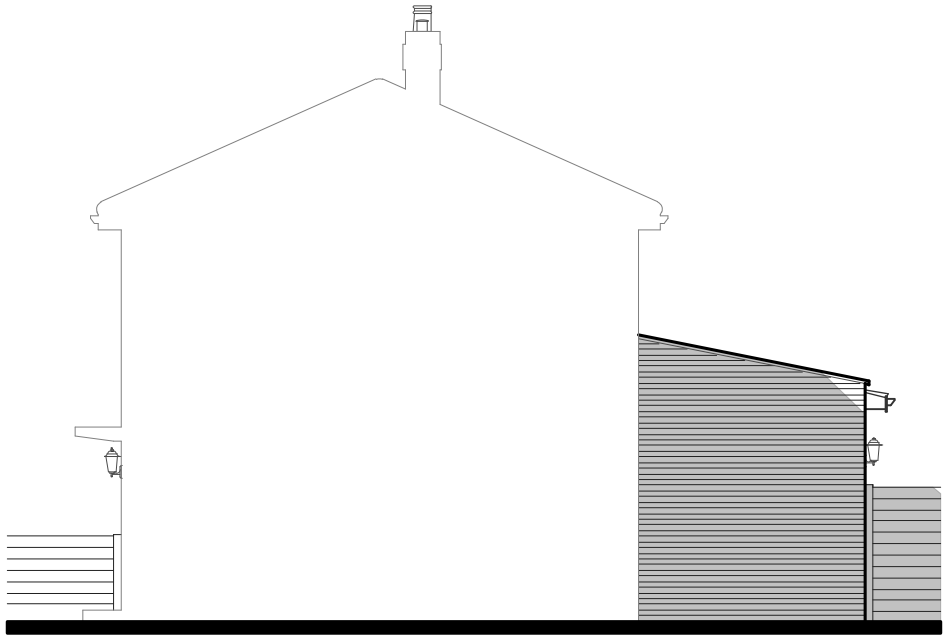

Proposed side elevation from 22 Hardcastle Avenue

24 Hardcastle Avenue, Chorlton	
Proposed elevations	
Scale 1:100 at A4	Revision D
Drawn by DB	Drawing no. 07