

Notes:

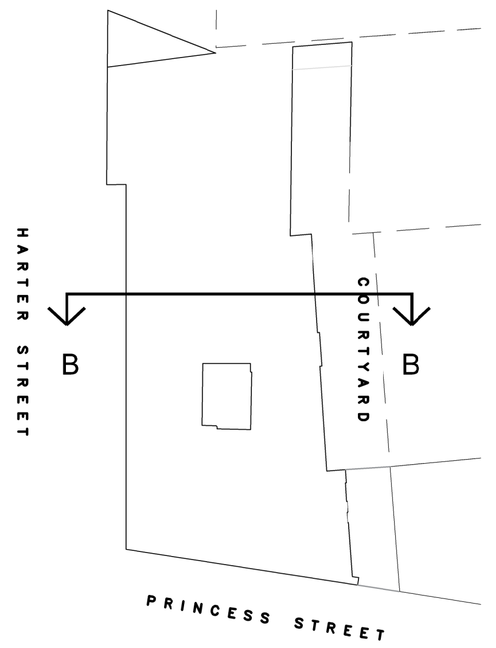

Location plan
Scale: 1:500

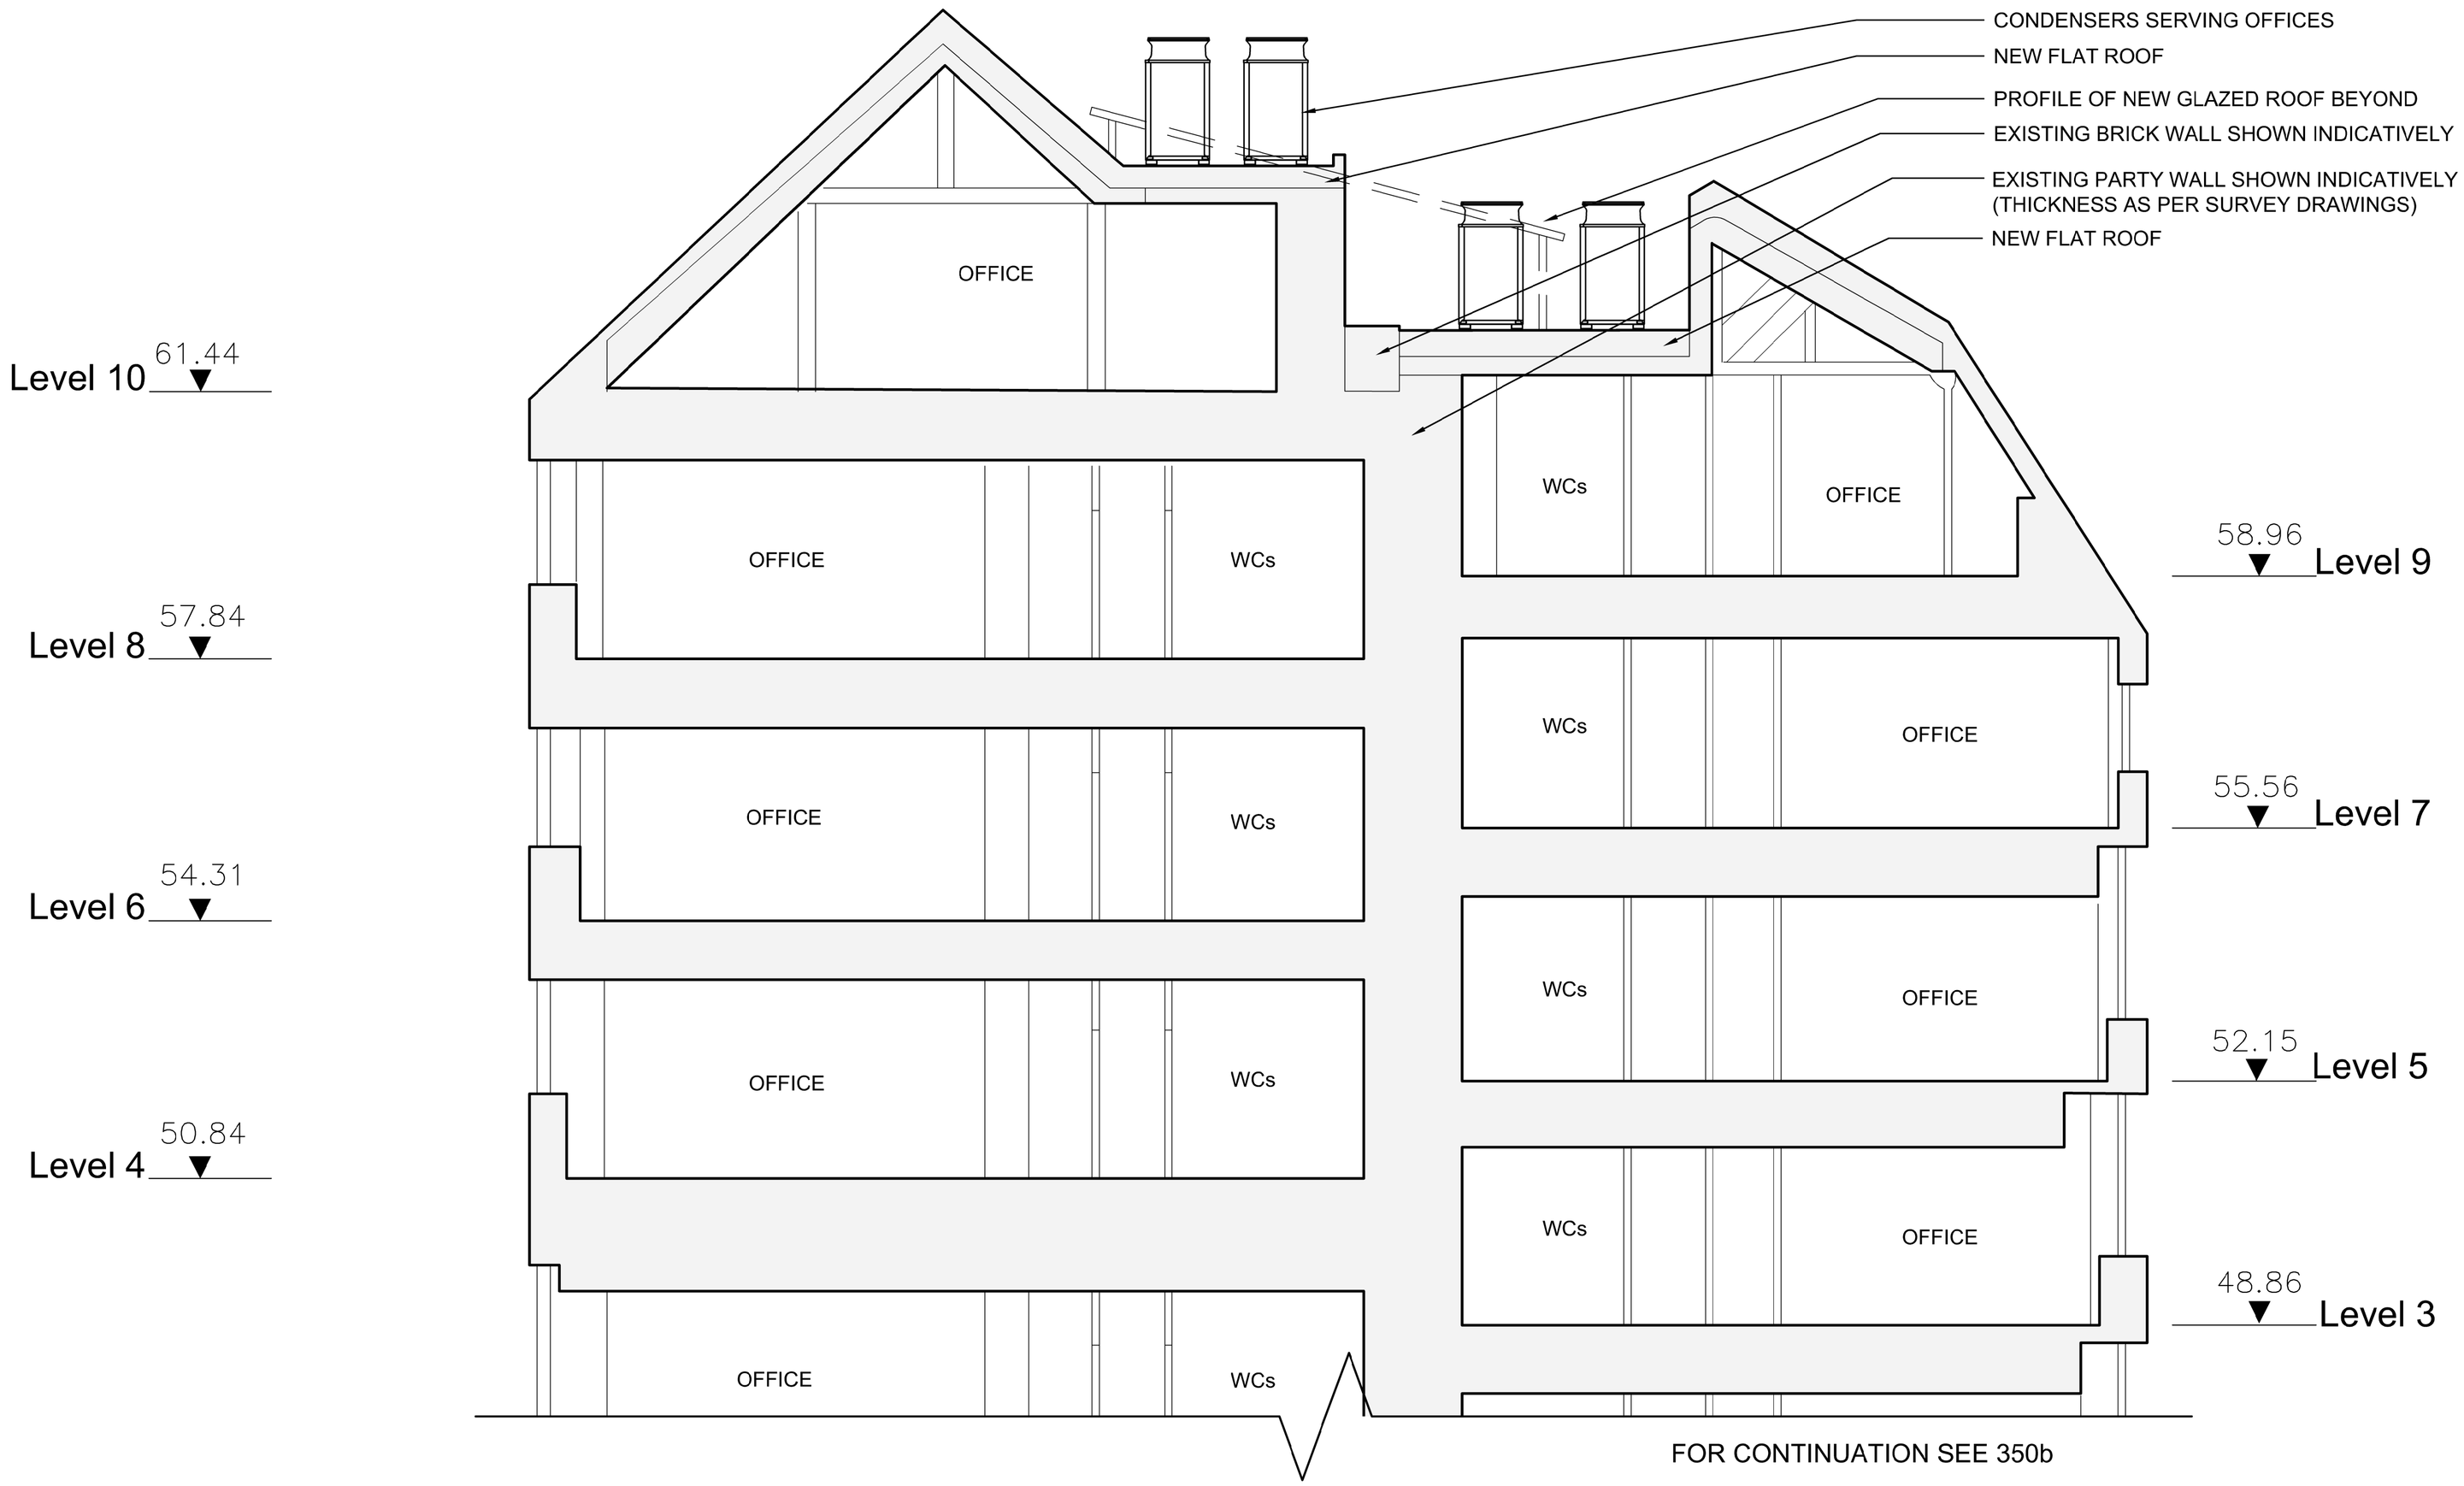

Rev:	Date:	Details:	By:	Chk:

EngineRoom

EngineRoom
Unit E, Bristol Court
Martlesham Heath
Betts Avenue
Ipswich IP5 3RY

Planning

Client / Location:
40-46 PRINCESS STREET
MANCHESTER

Drawing:
Proposed Section B-B

Scale:	Date:	Drawn:	Check:
1:50 @ A1	10.04.2017	JJ	

Job No:	Dwg No:	Rev:
1601008	351a	

© EngineRoom(technical) Ltd. This title block is 100mm wide at full scale.
Do not scale. Work to figured dimensions only which should be verified on site.

5m

5m