

Notes:

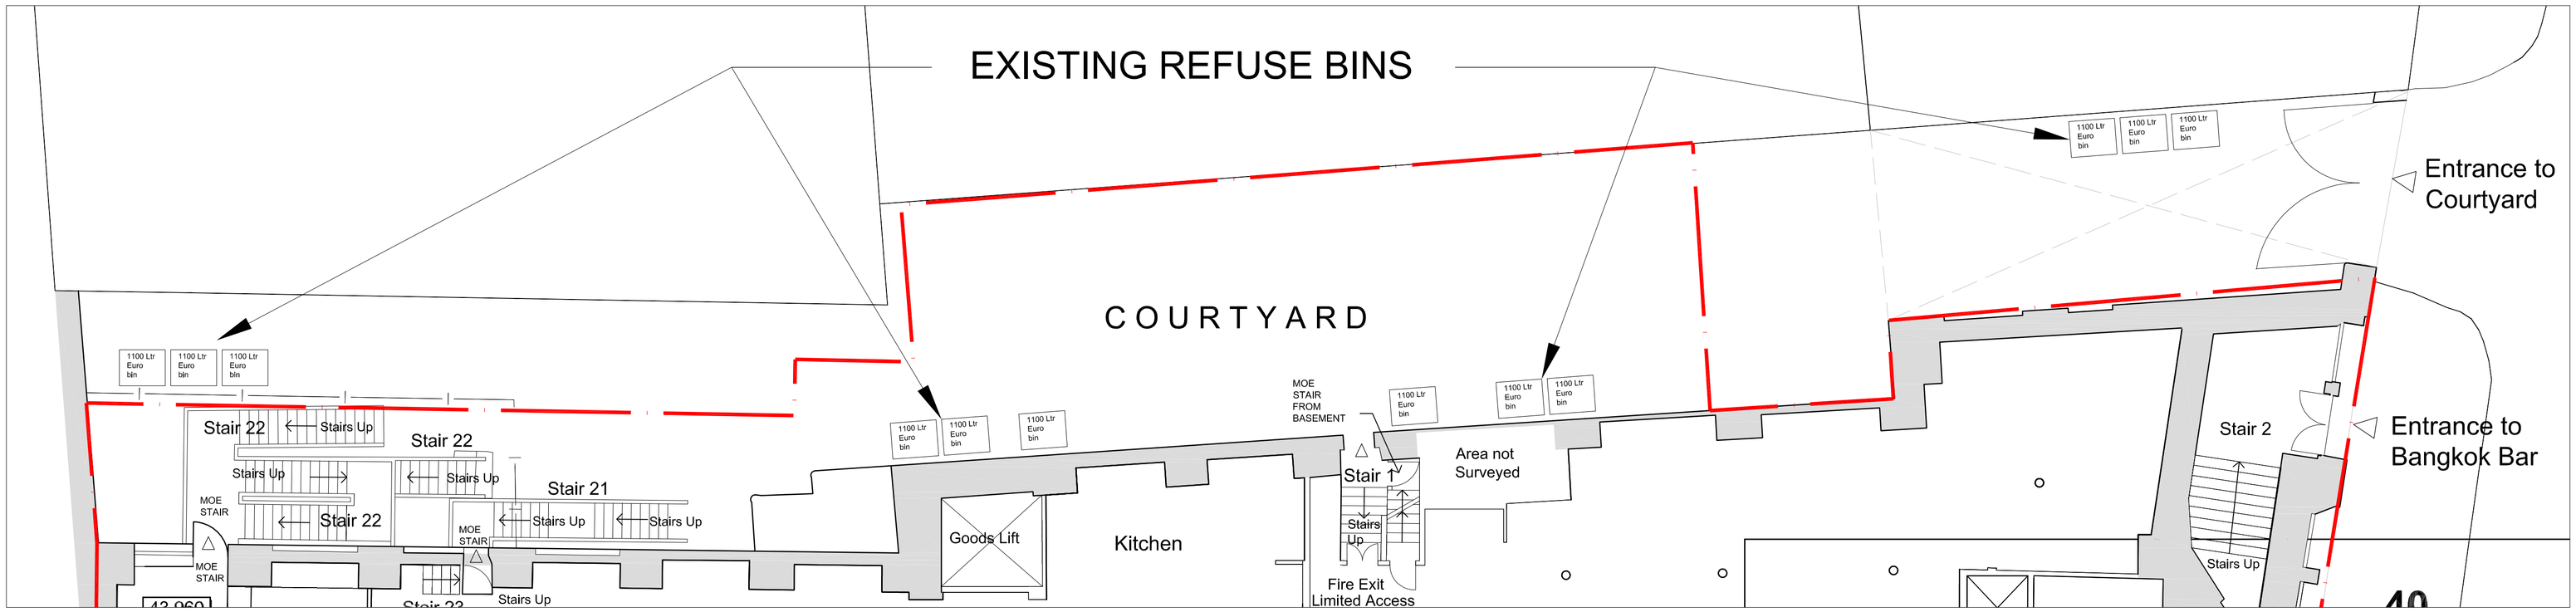

EXISTING REFUSE BIN LAYOUT PLAN AT COURTYARD


1

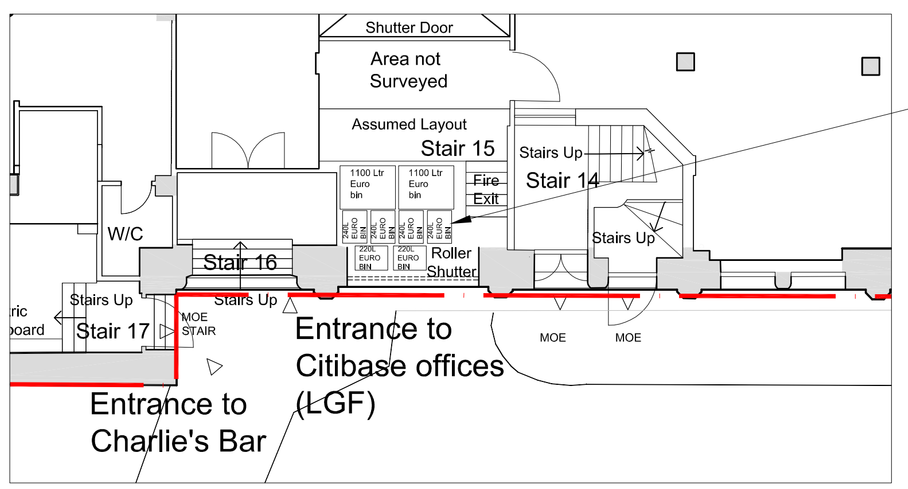

EXISTING REFUSE BINS

EXISTING REFUSE BIN LAYOUT PLAN AT HARTER STREET

2

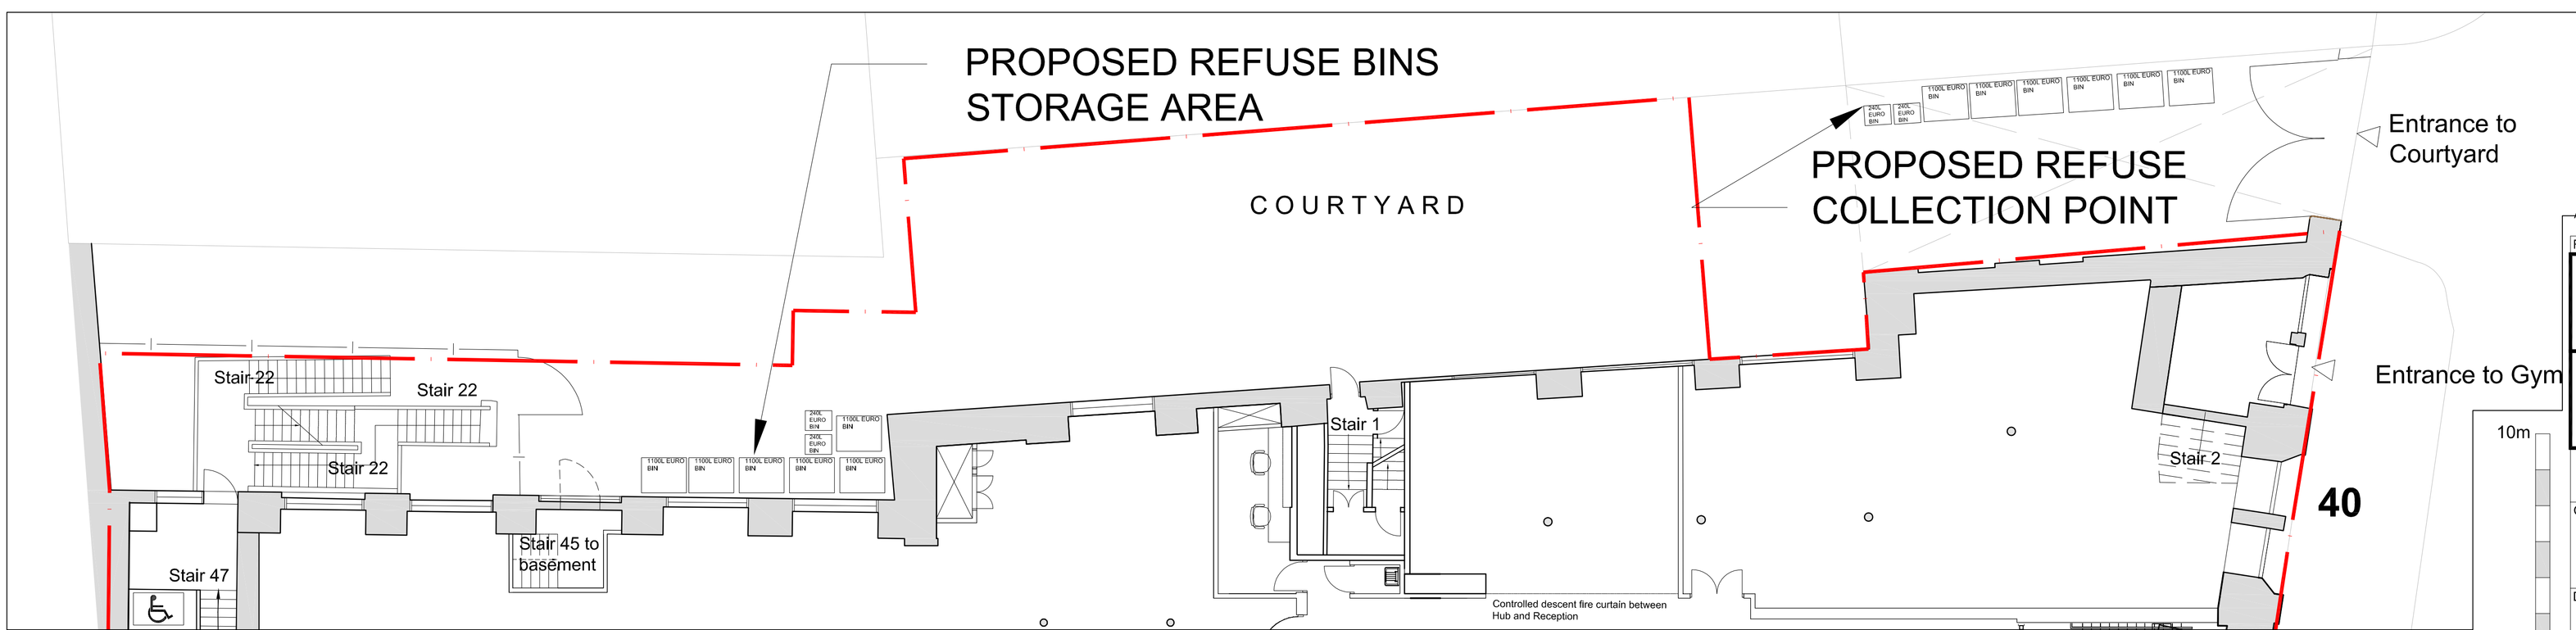

PROPOSED REFUSE BIN LAYOUT PLAN AT COURTYARD

3

Rev:	Date:	Details:	By:	Chk:
A	30.06.17	Refuse collection point added	JJ	PB

EngineRoom
Unit E, Bristol Court
Martlesham Heath
Betts Avenue
Ipswich IP5 3RY

Client / Location:
40-46 PRINCESS STREET
MANCHESTER

Drawing:
Existing and Proposed Plans - Refuse Bins

Scale:	Date:	Drawn:	Check:
1:100 @ A1	20.04.17	JJ	

Job No:	Dwg No:	Rev:
1601008	700	A

© EngineRoom(technical) Ltd. This title block is 100mm wide at full scale.
Do not scale. Work to figured dimensions only which should be verified on site.