
| rev_ | date_ | comment_ |
|---|---|---|
| a | 07.06.17 | Bush removed corresponding to existing site plan |

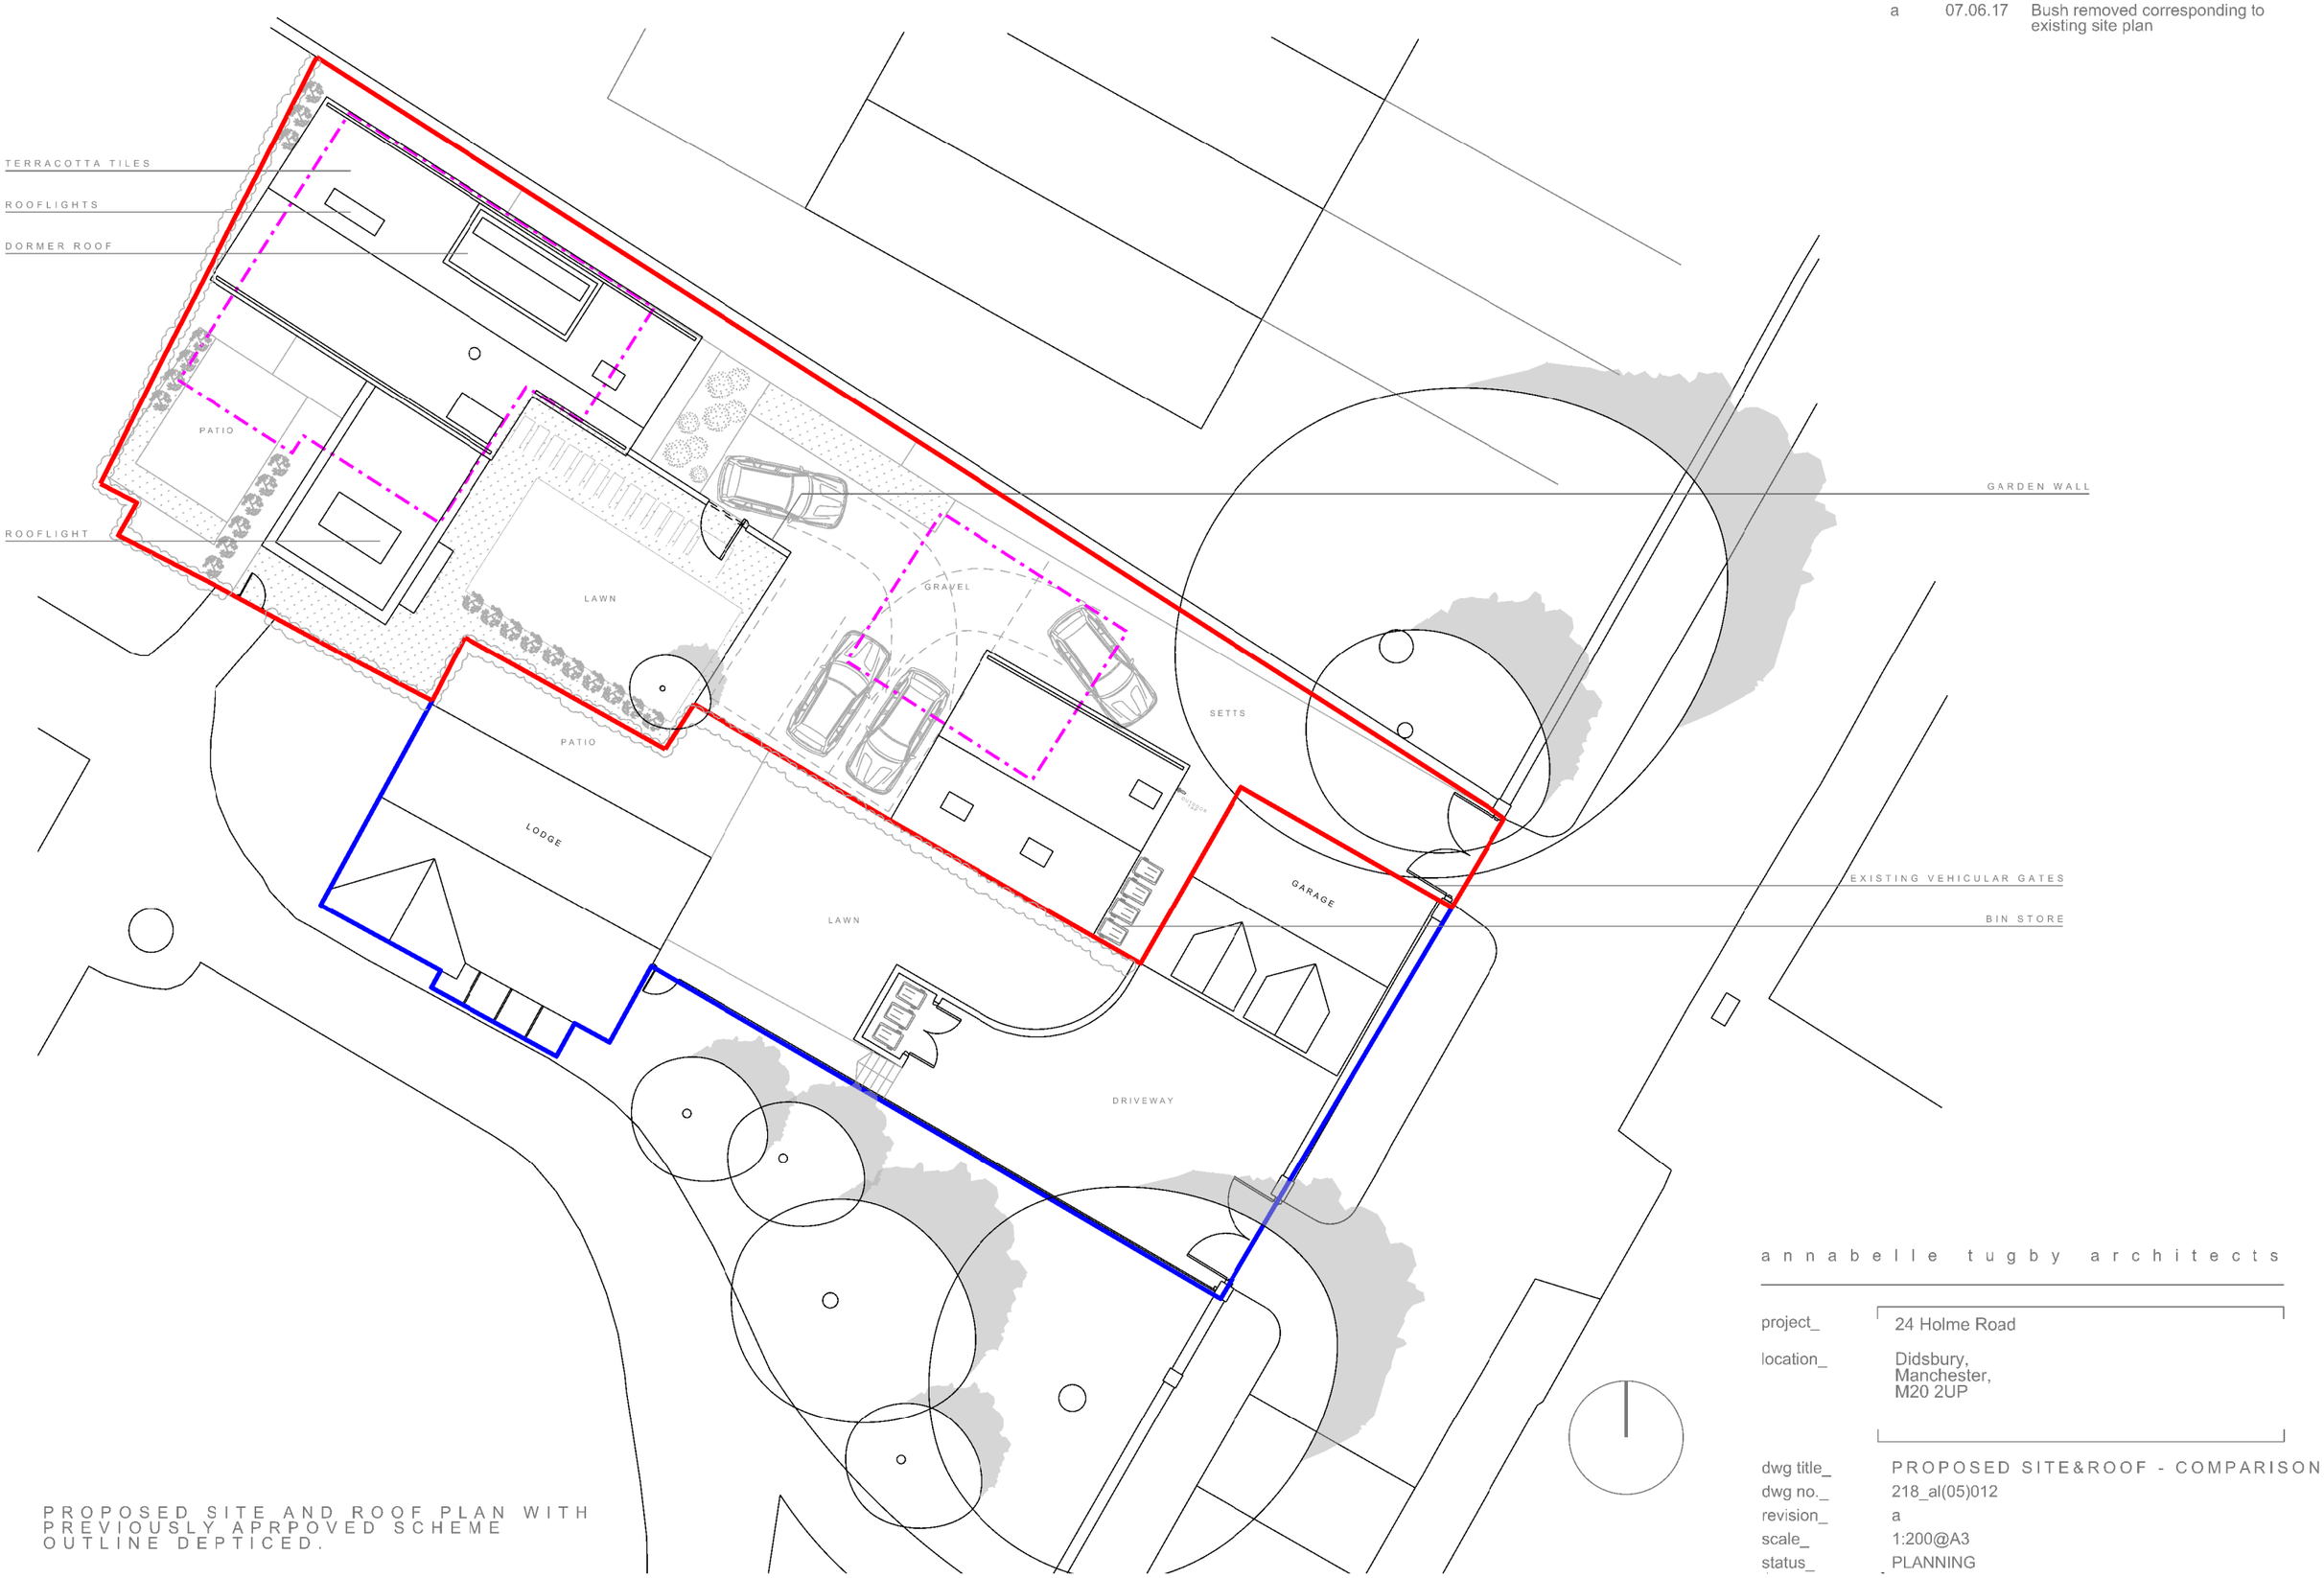


PROPOSED SITE AND ROOF PLAN WITH PREVIOUSLY APRPOVED SCHEME OUTLINE DEPTICED.

annabelle tugby architects

| | |
|---|---|
| project_ | 24 Holme Road |
| location_ | Didsbury,<br>Manchester,<br>M20 2UP |
| dwg title_ | PROPOSED SITE&ROOF - COMPARISON |
| dwg no._ | 218_al(05)012 |
| revision_ | a |
| scale_ | 1:200@A3 |
| status_ | PLANNING |