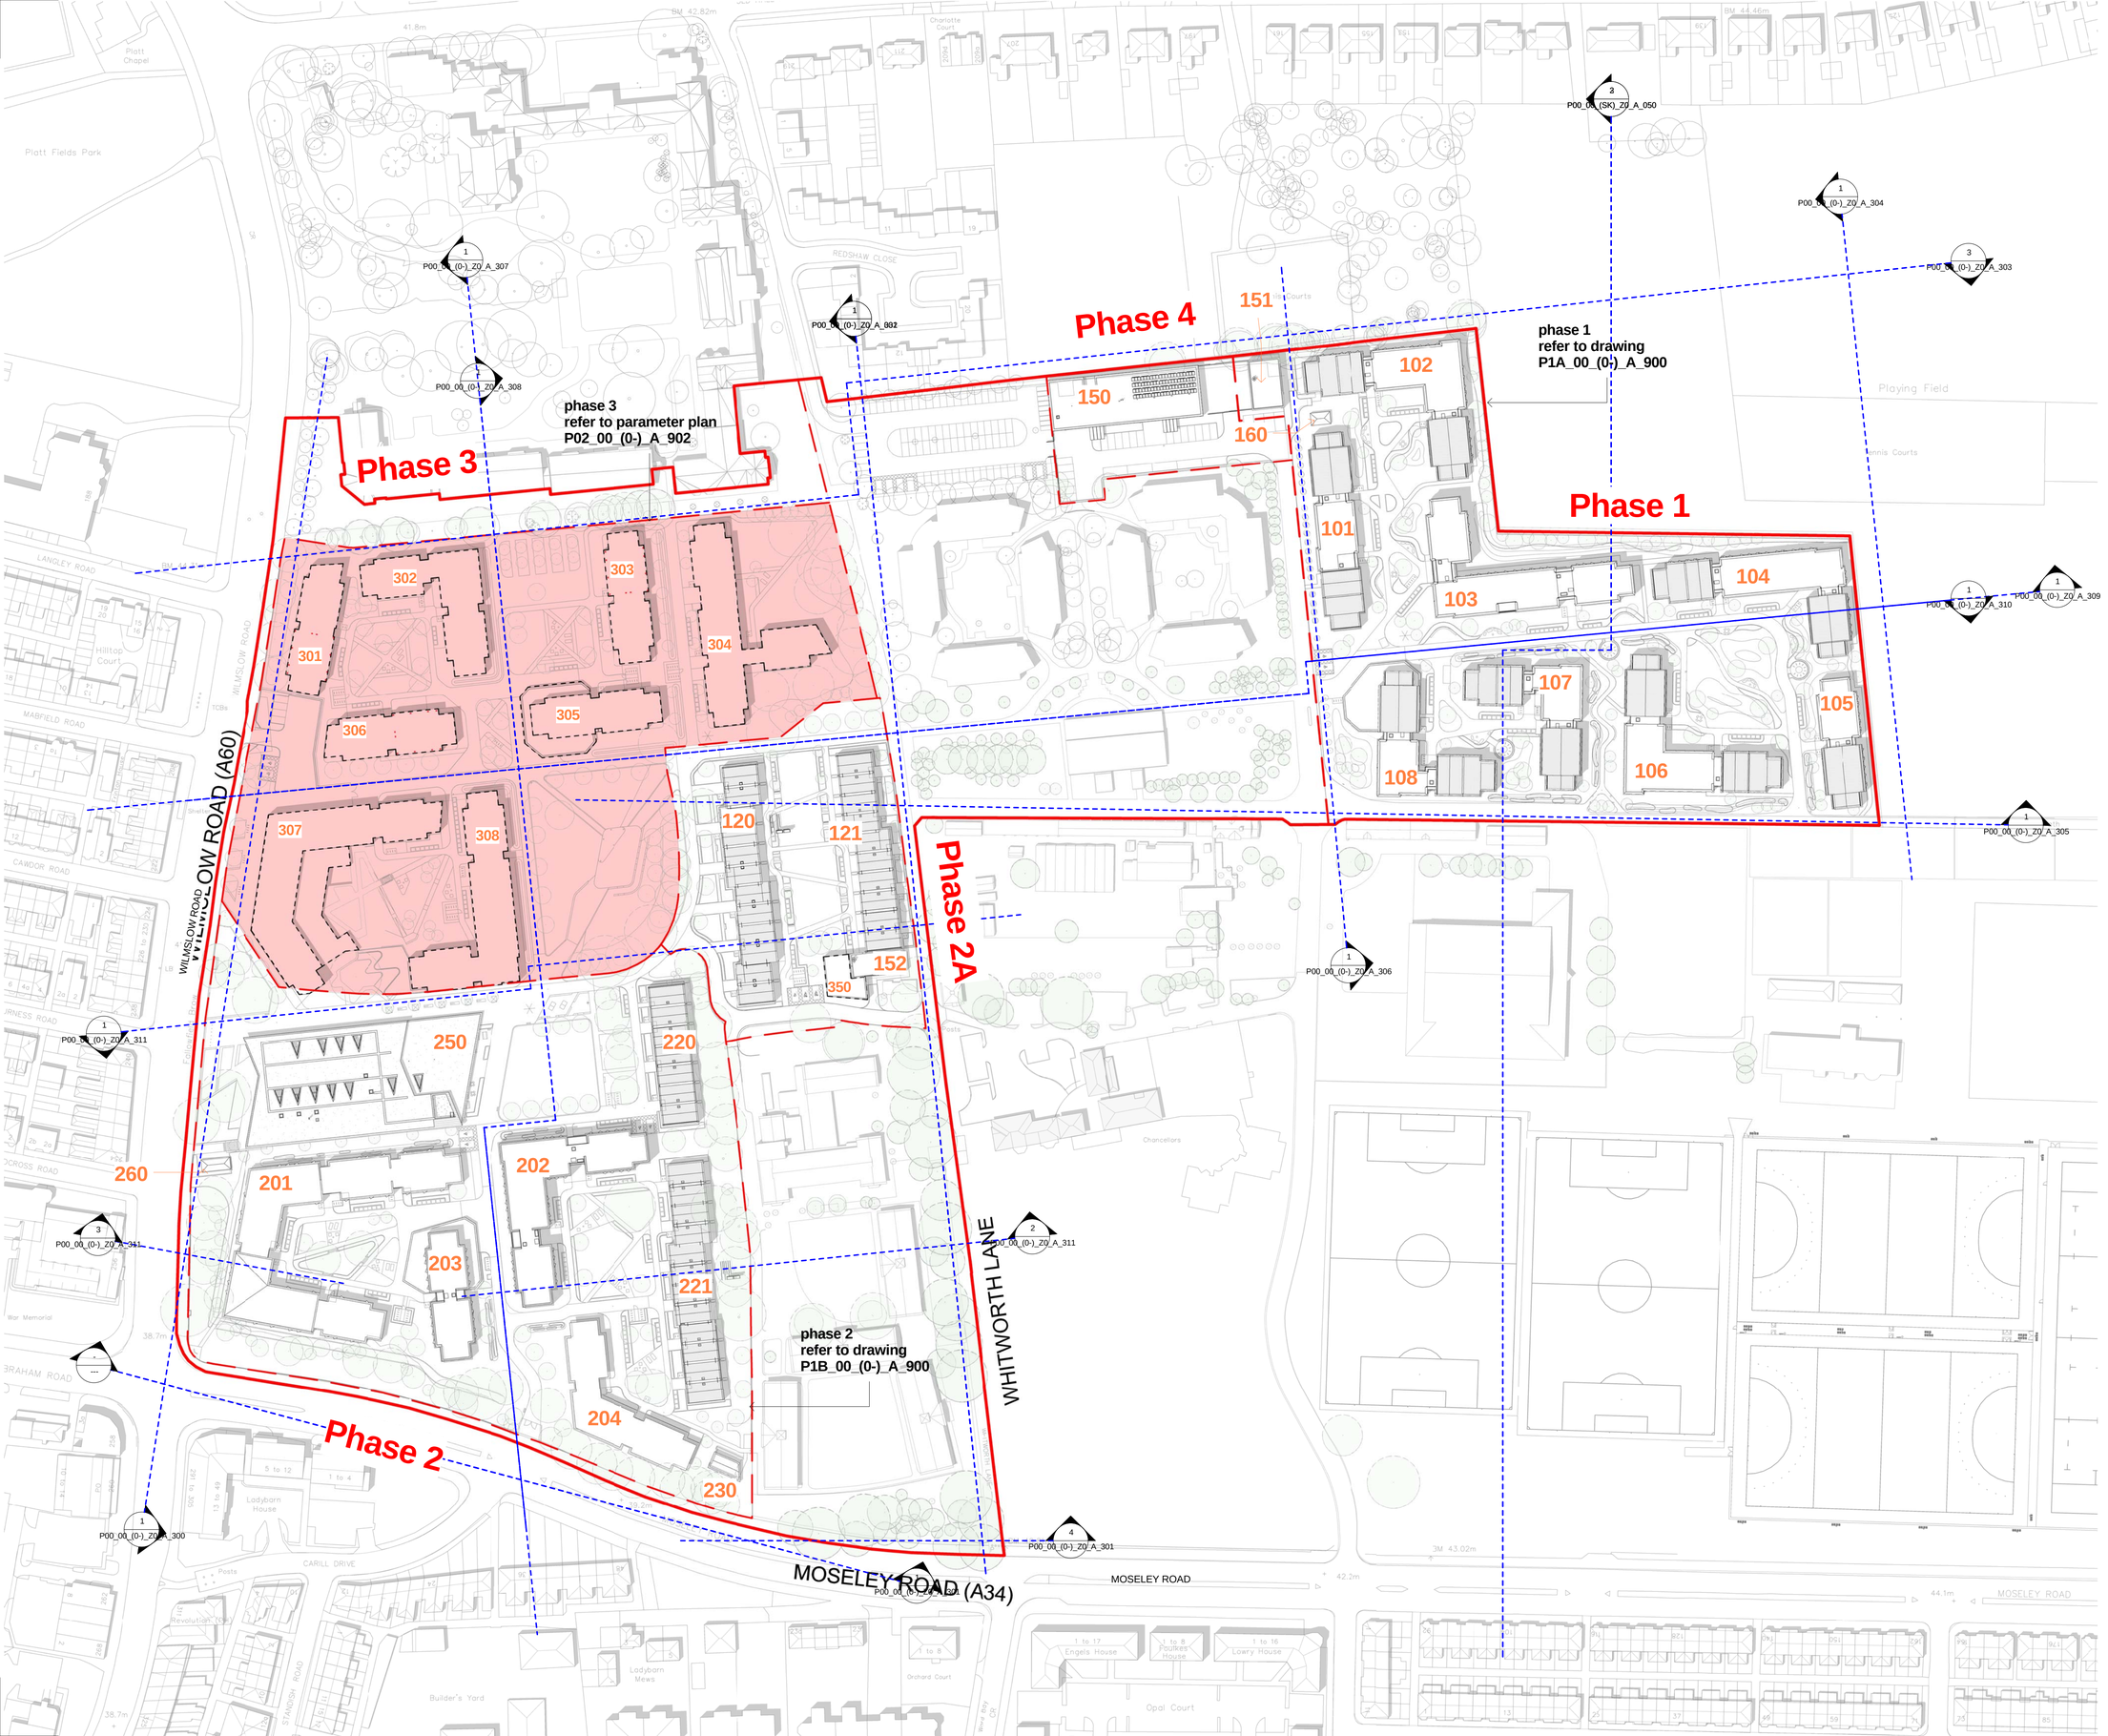

BUILDING DESIGN PARTNERSHIP SHALL HAVE NO RESPONSIBILITY FOR ANY USE MADE OF THIS DOCUMENT OTHER THAN FOR THAT WHICH IT WAS PREPARED AND ISSUED.

ALL DIMENSIONS SHOULD BE CHECKED ON SITE.
DO NOT SCALE FROM THIS DRAWING

ANY DRAWING ERRORS OR DIVERGENCIES SHOULD BE BROUGHT TO THE ATTENTION OF BUILDING DESIGN PARTNERSHIP AT THE ADDRESS SHOWN BELOW.

NOTES

To be read in conjunction with

- All relevant Surveys, such as Topographical and Tree survey
- All other architectural drawings
- Architectural Specification
- Landscape Architecture Drawings and Specifications
- Civil and Structural Engineering Drawings and Specifications
- MEP Engineering Drawings and Specifications
- Acoustic Report
- Lighting Report
- Fire Strategy Report
- Room Data Sheet

For building heights, refer to EIA report, tables 3.7 & 3.8

Phasing Boundaries

Site Application Boundary

REVISION / DESCRIPTION	DRAWN	CHECKED	DATE
P11_ Updated to tone out Phase 3 outline boundary	MB	KC	01/06/17
P10_ Updated to include wider site boundary	MB	KC	30/05/17
P09_ Updated to suit revised Phasing	MB	KC	30/05/17
P08_ Updated to suit university phase boundaries	KC	MB	11/02/16
P07_ Issued for Planning	MS	MB	30/09/15

KEYPLAN



MANCHESTER 1824
The University of Manchester

BDP.

11 Ducie Street
PO Box 85, Picadilly Basin
Manchester, M60 3JA
United Kingdom
T +44 (0)161 828 2200
F +44 (0)161 828 2235
www.bdp.com

PROJECT TITLE
Owens Park, Fallowfield
Campus Redevelopment

P2006665

DRAWING TITLE
PROPOSED SITE REDLINE PLAN

SCALE @ A1
1 : 1000

DATE
Mar '15

DRAWING No.
P00_00_(0-)_Z0_A_002

REVISION
P11