rev_ date_ comment_

TERRACOTTA TILES

ROOFLIGHTS

DORMER ROOF

ROOFLIGHT

GARDEN WALL

EXISTING VEHICULAR GATES

BIN STORE

PATIO

LAWN

GRAVEL

SETTS

PATIO

THE LODGE

LAWN

GARAGE

DRIVEWAY

PROPOSED SITE AND ROOF PLAN

annabelle tugby architects

project_ 24 Holme Road

location_ Didsbury,
Manchester,
M20 2UP

dwg title_ PROPOSED SITE AND ROOF PLAN

dwg no._ 218_al(05)001


revision_ -

scale_ 1:200@A3

status_ PLANNING

rev_ date_ comment_

OVERHANG AT FIRST FLOOR

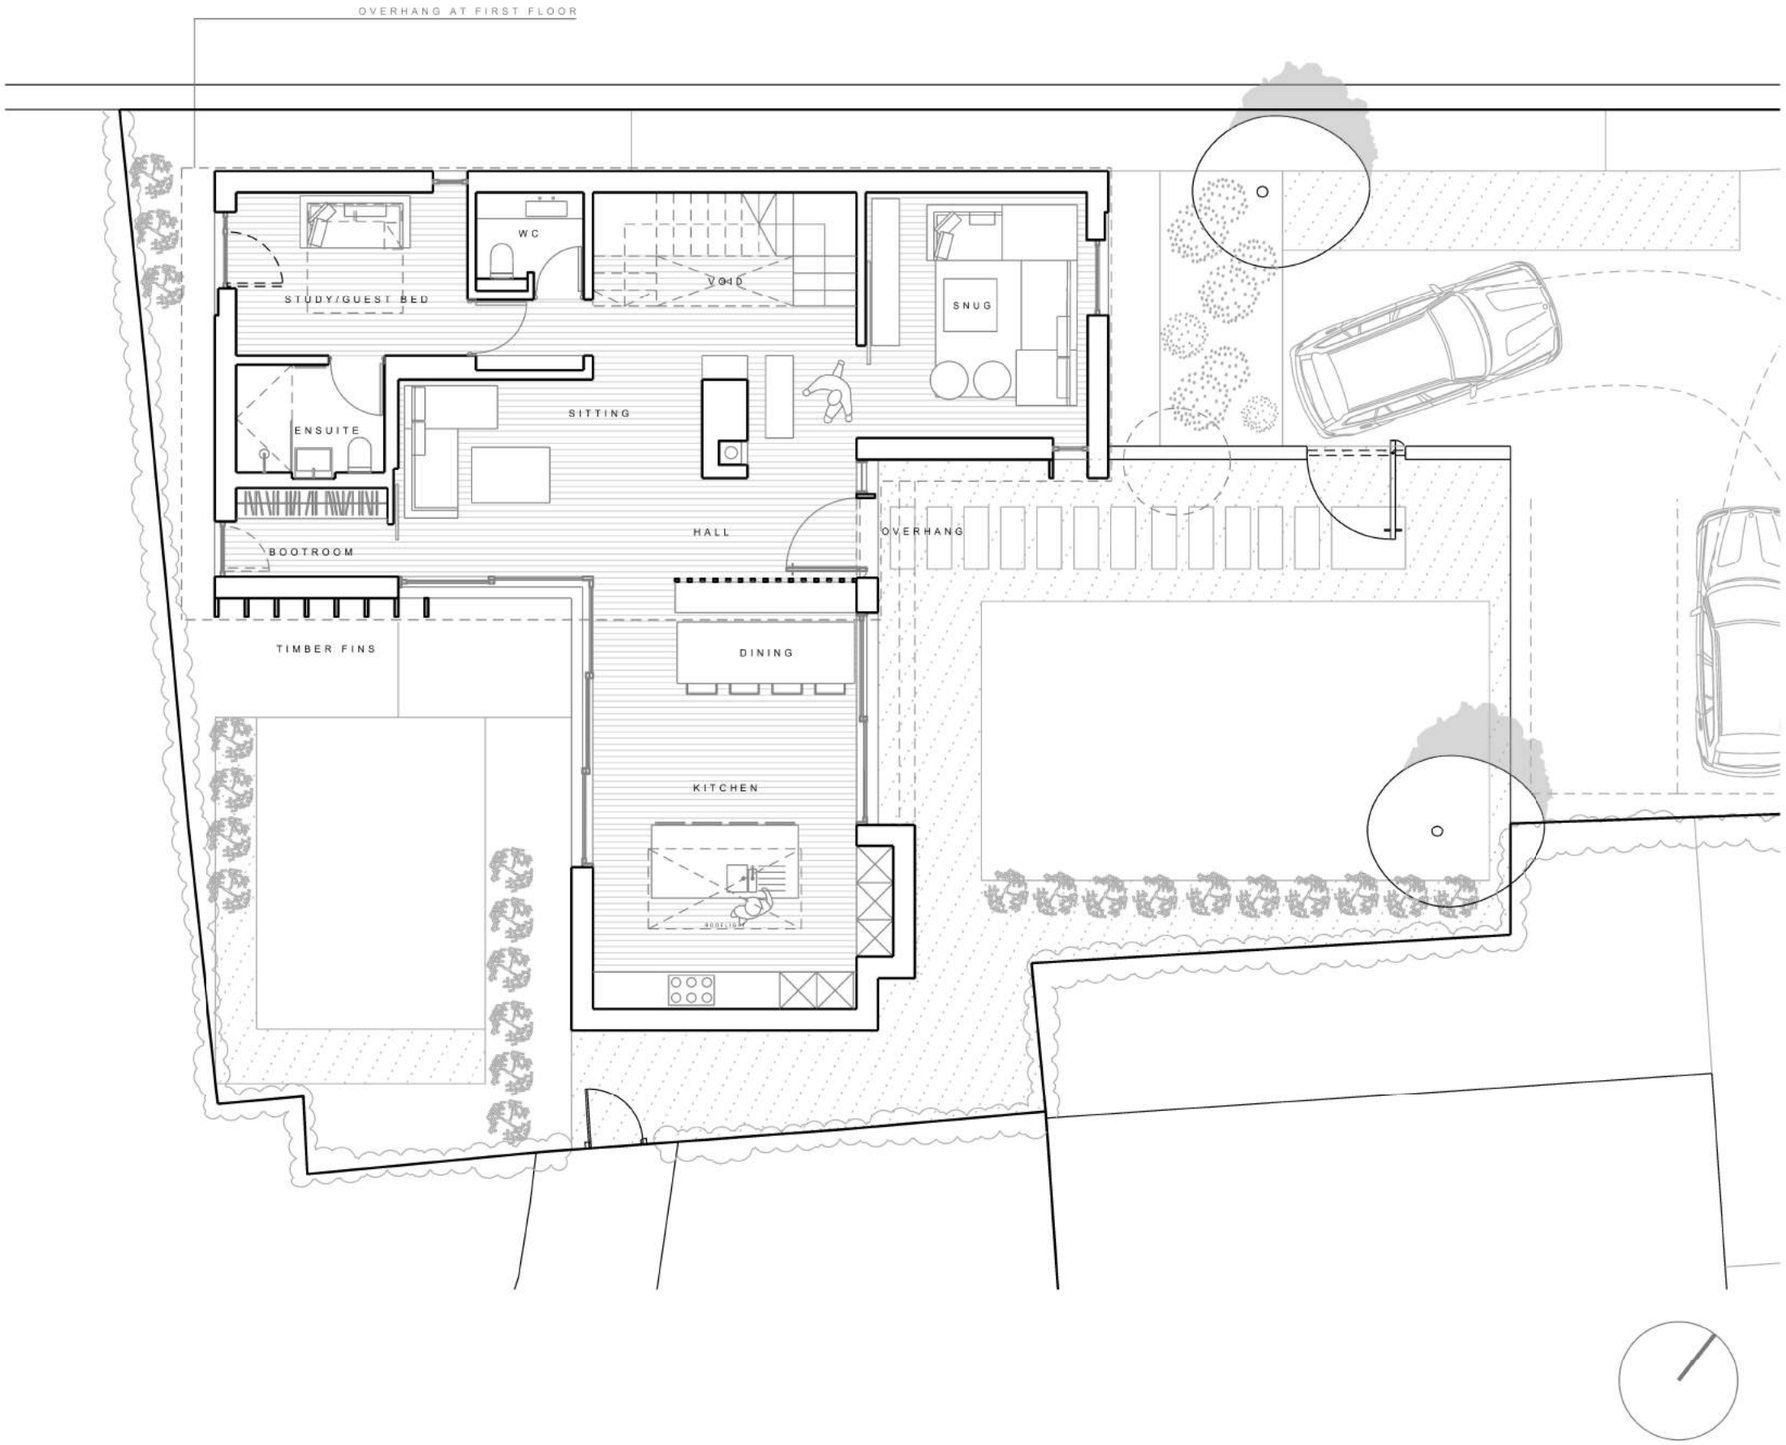

PROPOSED GROUND FLOOR PLAN


annabelle tugby architects

project_ 24 Holme Road


location_ Didsbury,
Manchester,
M20 2UP

dwg title_ PROPOSED GROUND FLOOR PLAN
dwg no._ 218_al(05)002
revision_ .
scale_ 1:100@A3
status_ PLANNING

rev_ date_ comment_

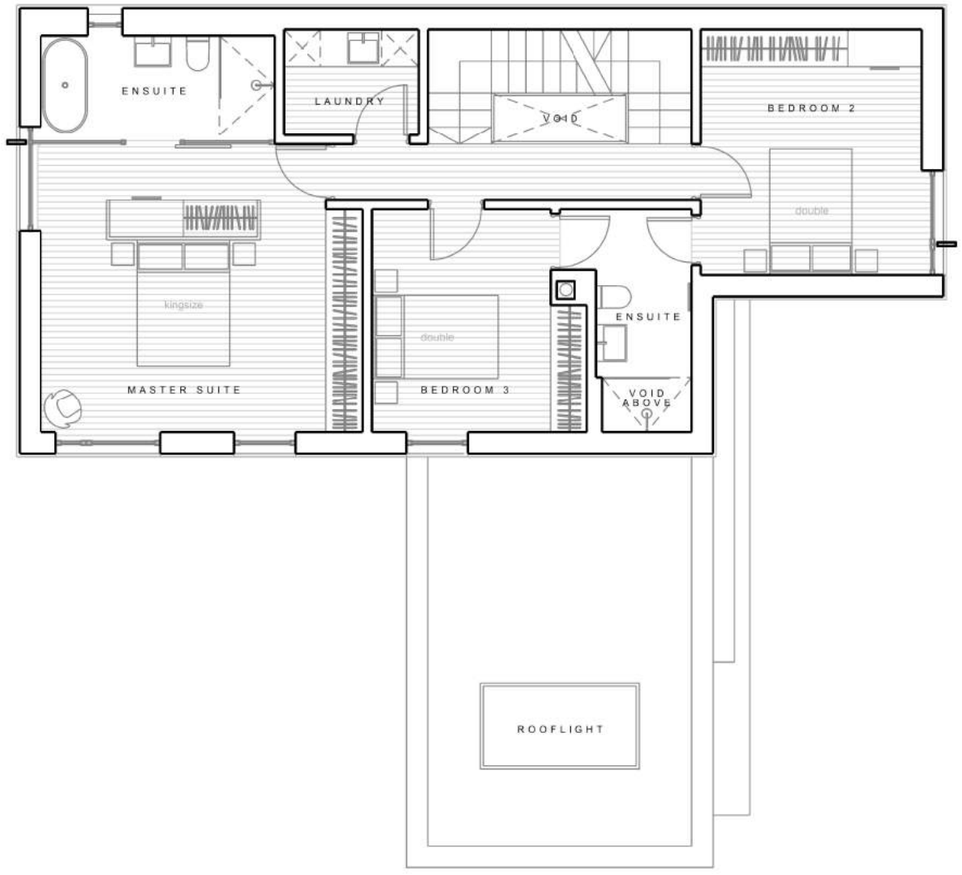

PROPOSED FIRST FLOOR PLAN

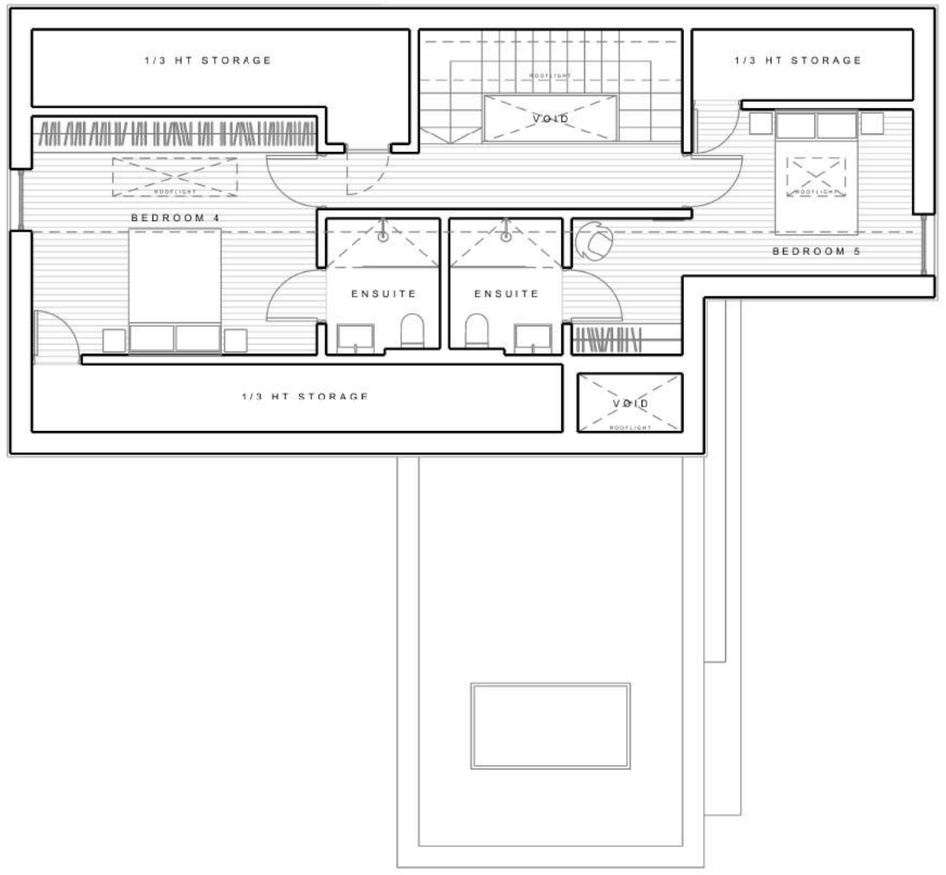

PROPOSED SECOND FLOOR PLAN

PROPOSED FIRST AND SECOND FLOOR PLANS


annabelle tugby architects

project_ 24 Holme Road

location_ Didsbury,
Manchester,
M20 2UP


dwg title_ PROPOSED 1ST AND 2ND FLOOR PLANS
dwg no._ 218_al(05)003
revision_ .
scale_ 1:100@A3
status_ PLANNING

rev_ date_ comment_

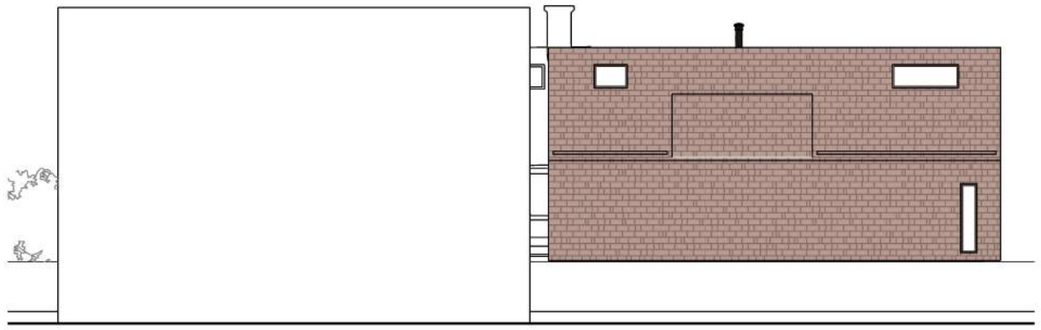



DUNDREGGAN GARDENS ELEVATION @ 1:200

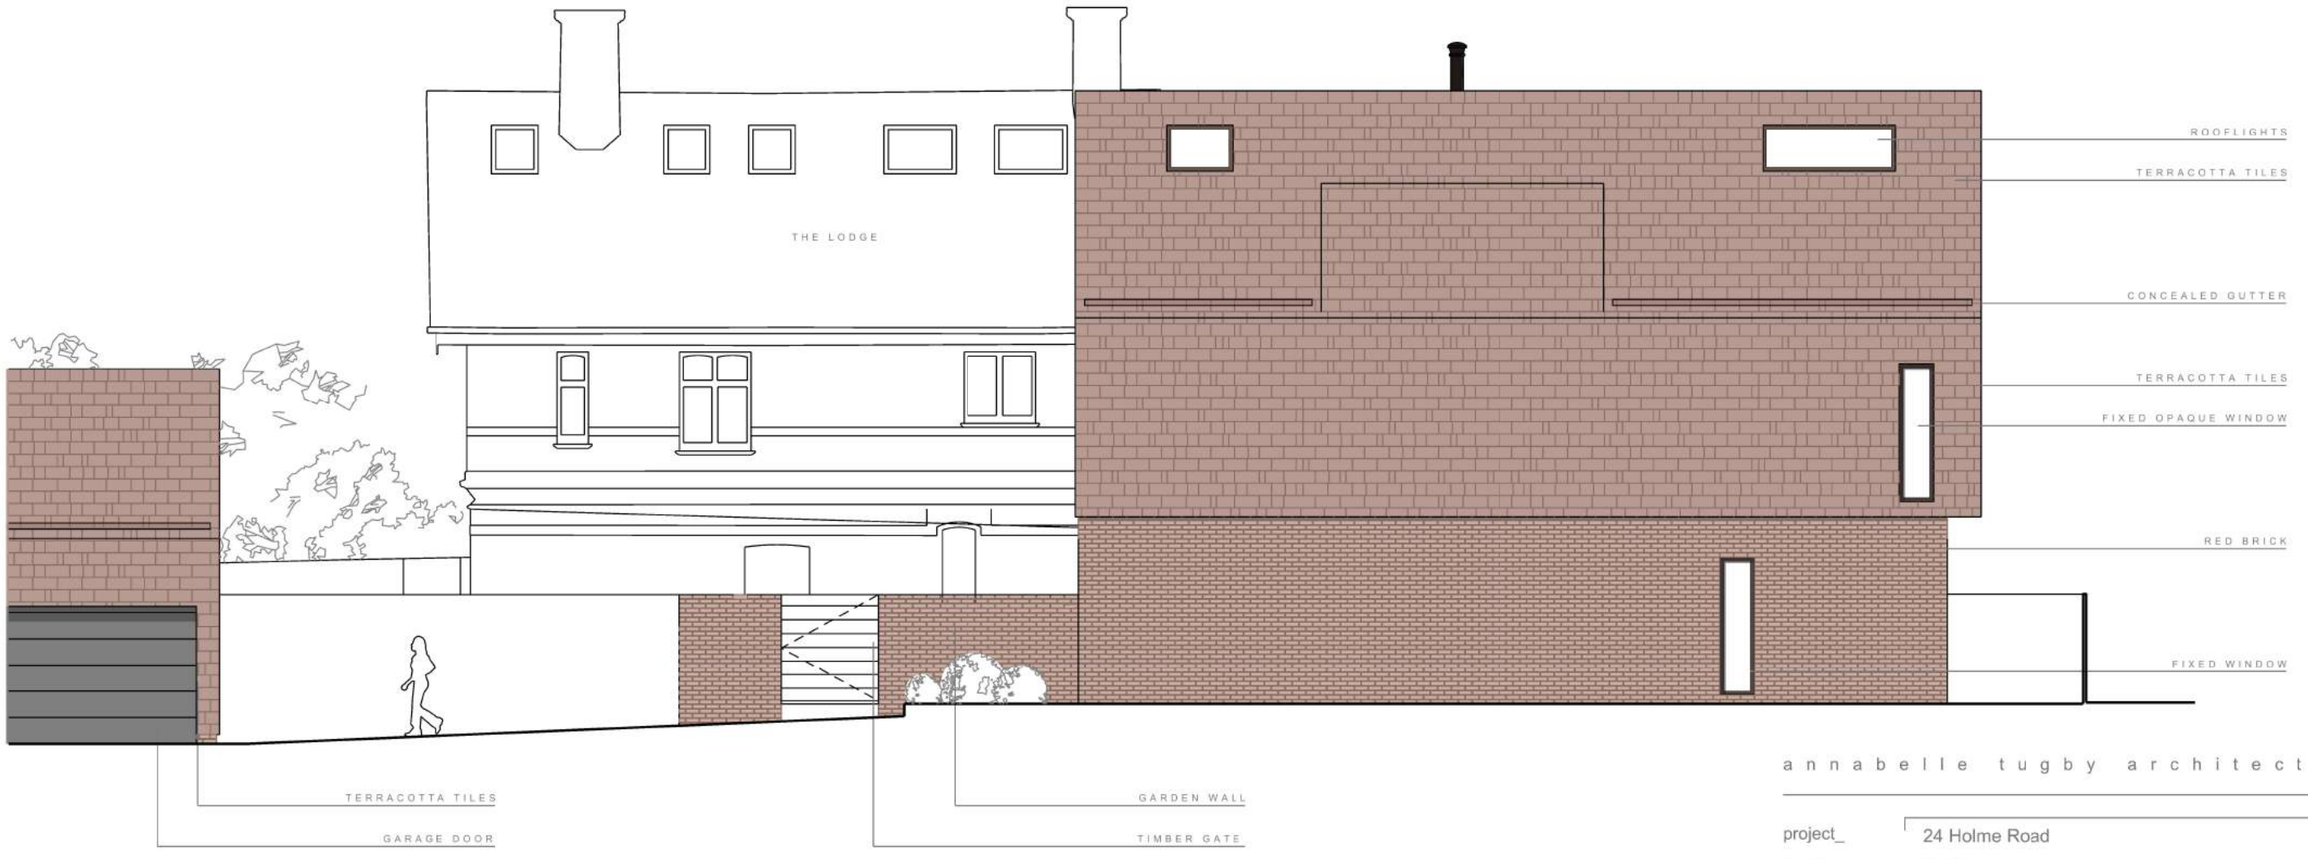

PROPOSED NORTH EAST ELEVATION

annabelle tugby architects

project_ 24 Holme Road

location_ Didsbury,
Manchester,
M20 2UP

dwg title_ PROPOSED NORTH EAST ELEVATION
dwg no._ 218_al(05)004
revision_ .
scale_ 1:100@A3 // 1:50@A1
status_ PLANNING

rev_ date_ comment_



HOLME ROAD ELEVATION @ 1:200



PROPOSED SOUTH EAST ELEVATION

annabelle tugby architects

project_ 24 Holme Road


location_ Didsbury,
Manchester,
M20 2UP

dwg title_ PROPOSED SOUTH EAST ELEVATION
dwg no._ 218_al(05)005
revision_ .
scale_ 1:100@A3 // 1:50@A1
status_ PLANNING

rev_ date_ comment_



MARIE LOUISE GARDENS ELEVATION @ 1:200

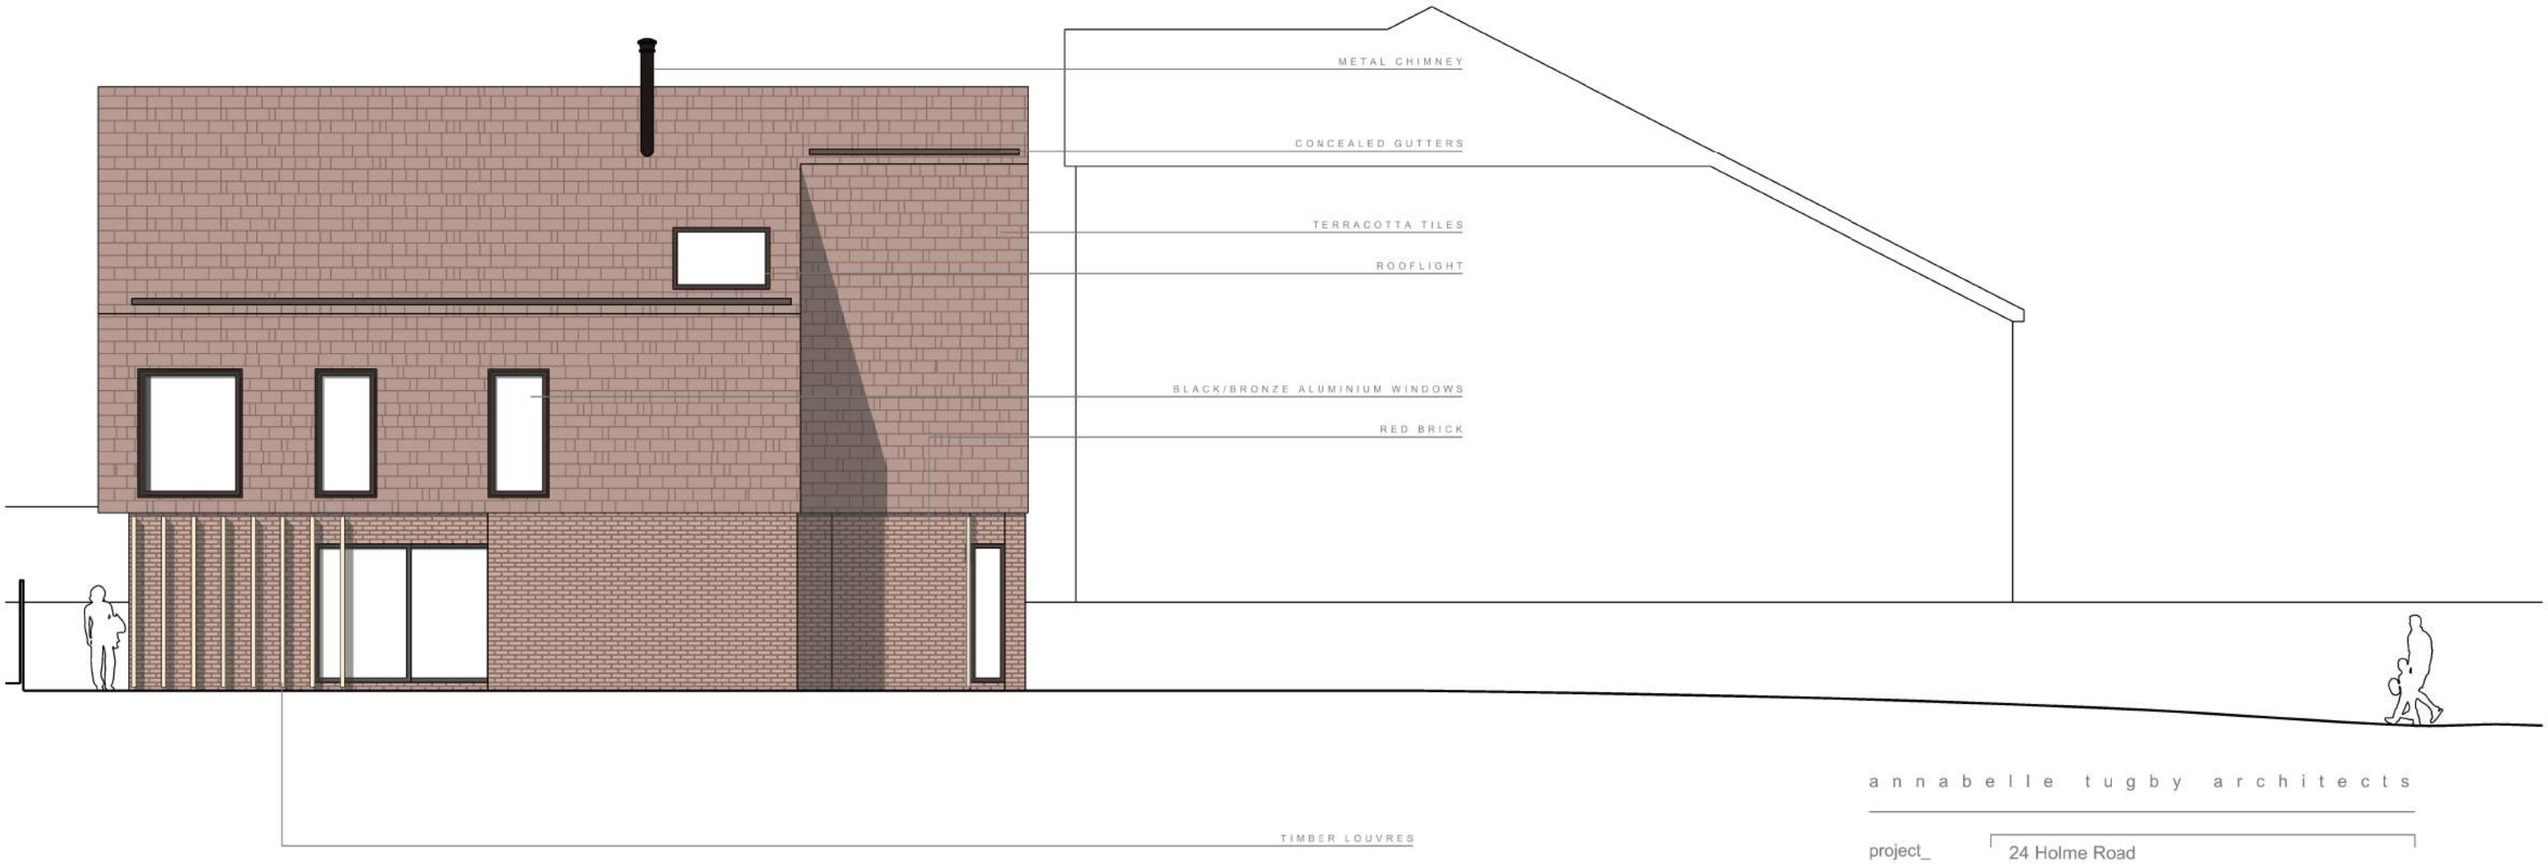

PROPOSED SOUTH WEST ELEVATION


annabelle tugby architects

project_ 24 Holme Road

location_ Didsbury,
Manchester,
M20 2UP

dwg title_ PROPOSED SOUTH WEST ELEVATION
dwg no._ 218_al(05)006
revision_ .
scale_ 1:100@A3 // 1:50@A1
status_ PLANNING


rev_ date_ comment_

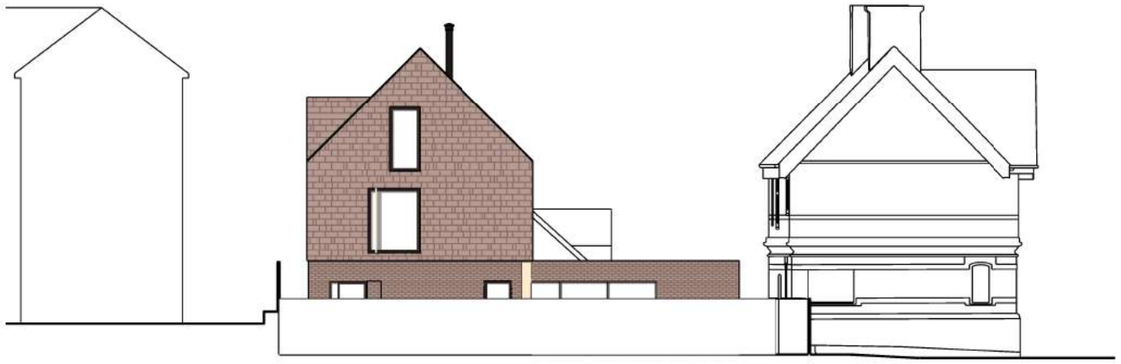

MARIE LOUISE GARDENS ELEVATION @ 1:200



SLIDING DOORS AT GROUND FLOOR LEVEL

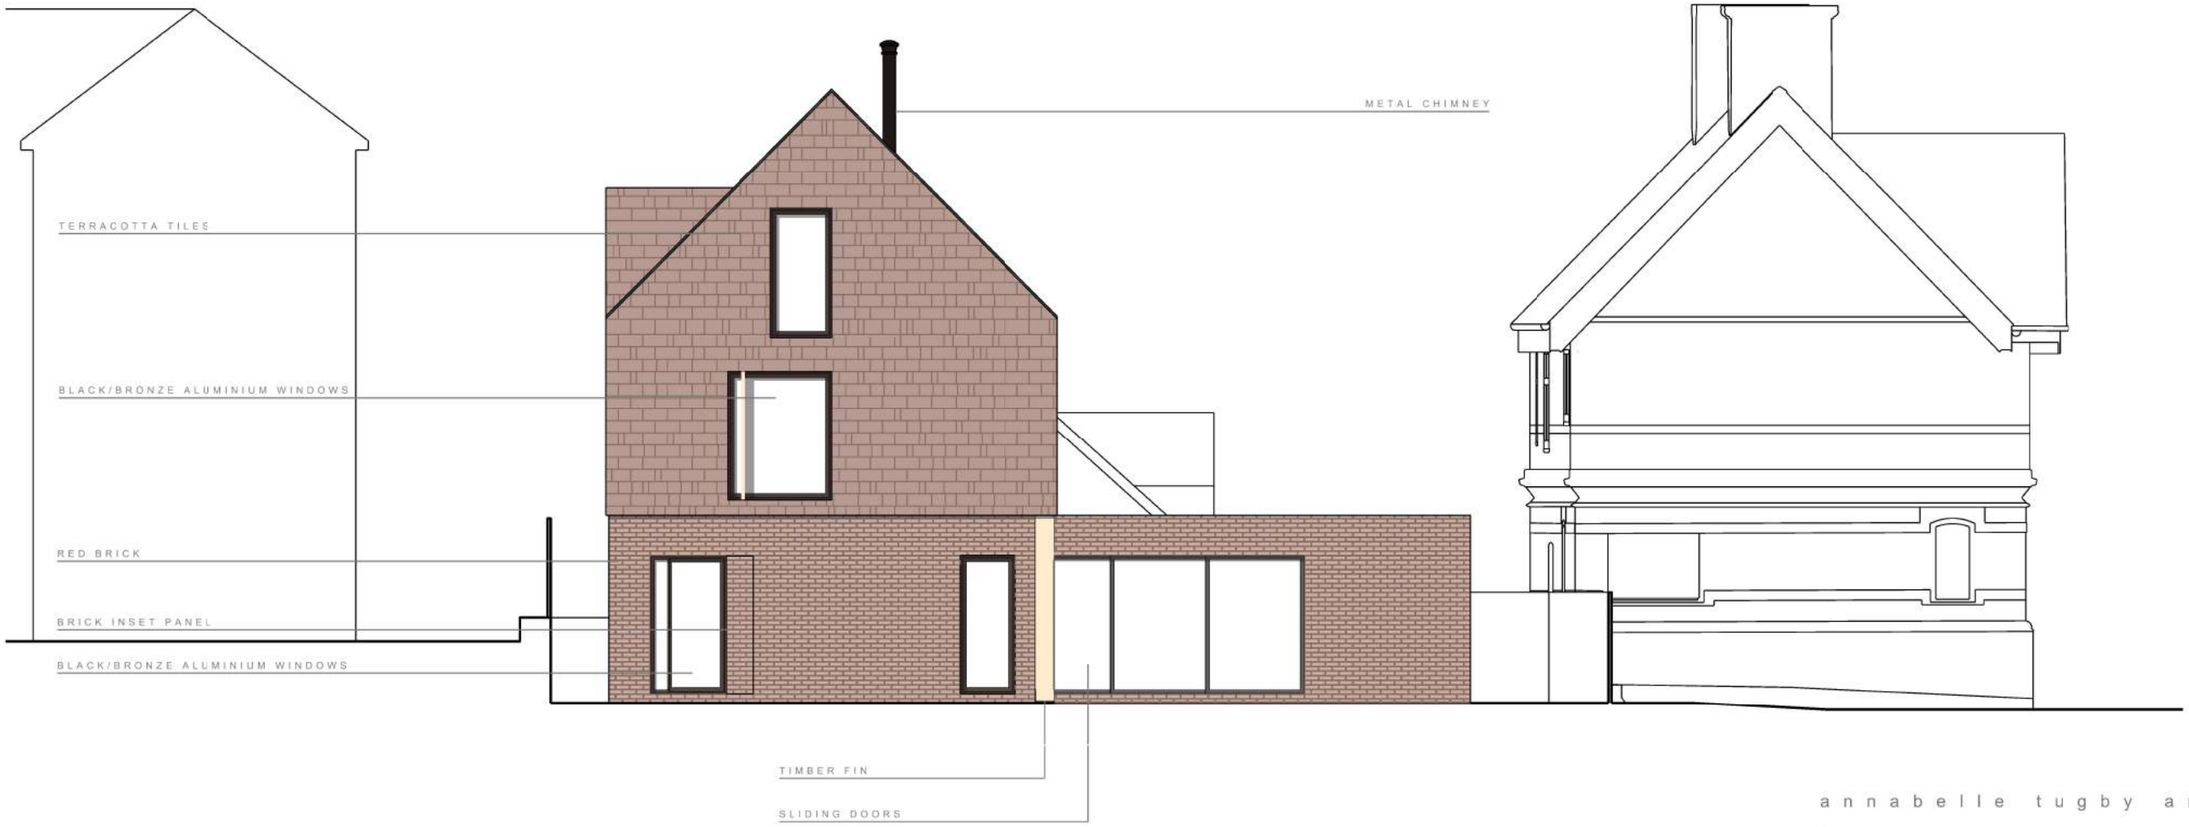

PROPSOSED NORTH WEST ELEVATION


annabelle tugby architects

project_ 24 Holme Road


location_ Didsbury,
Manchester,
M20 2UP

dwg title_ PROPOSED NORTH WEST ELEVATION
dwg no._ 218_al(05)007
revision_ .
scale_ 1:100@A3 // 1:50@A1
status_ PLANNING


rev_ date_ comment_

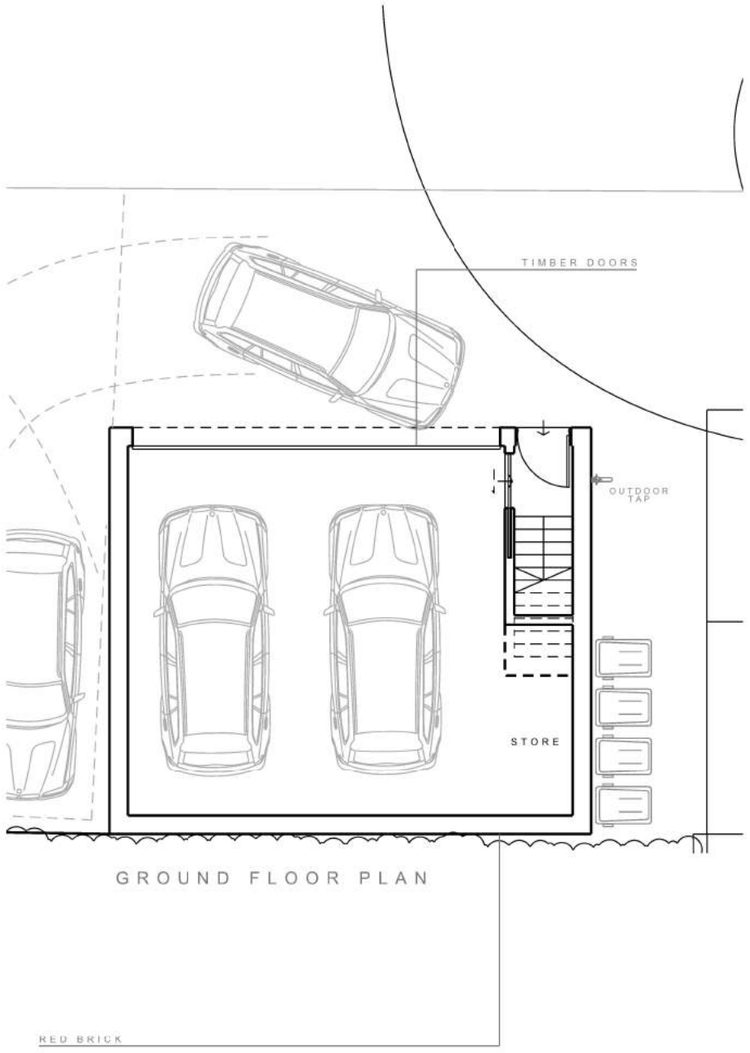

GROUND FLOOR PLAN

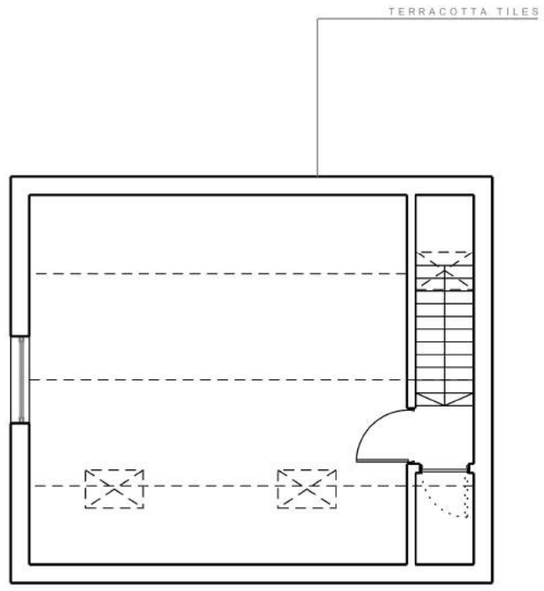

FIRST FLOOR PLAN

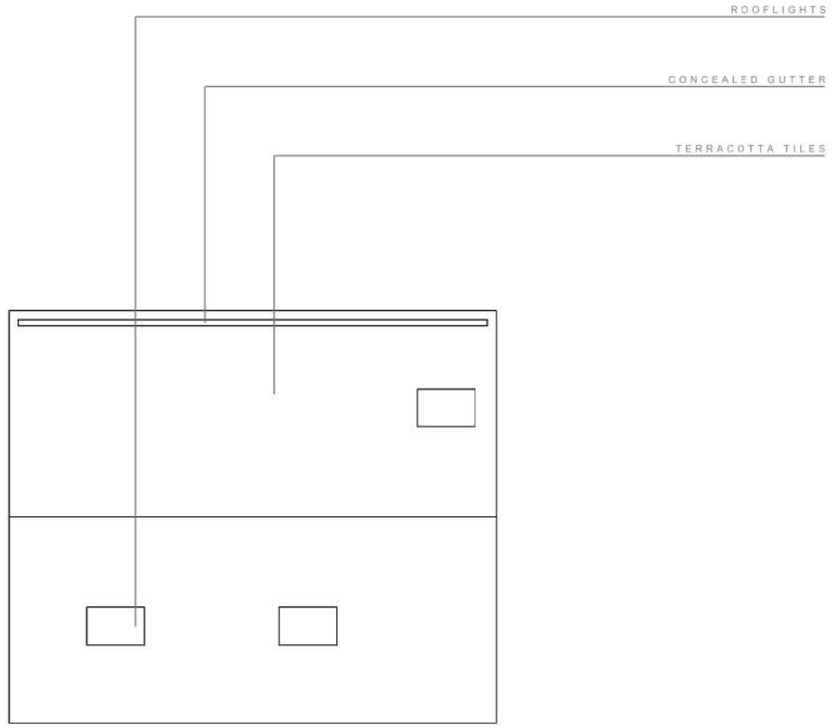

ROOF PLAN

PROPSOSED GARAGE PLANS


annabelle tugby architects

project_ 24 Holme Road


location_ Didsbury,
Manchester,
M20 2UP

dwg title_ PROPOSED GARAGE PLANS
dwg no._ 218_al(05)008
revision_ .
scale_ 1:100@A3 // 1:50@A1
status_ PLANNING


rev_ date_ comment_

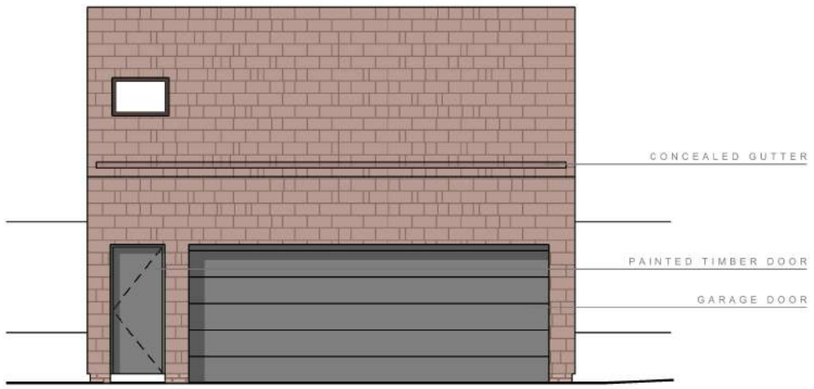


NORTH EAST ELEVATION

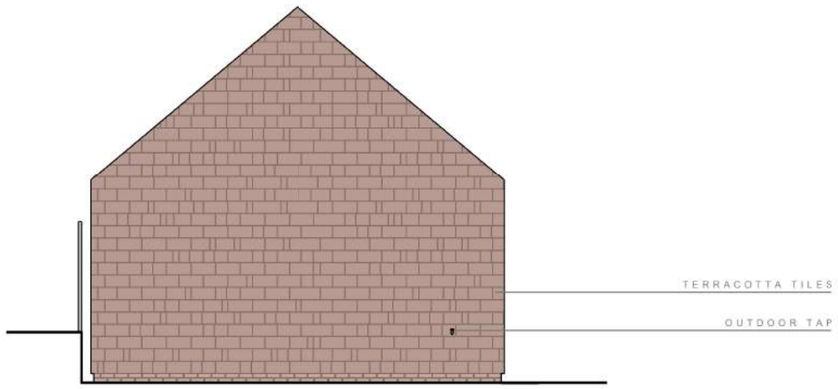

SOUTH EAST ELEVATION

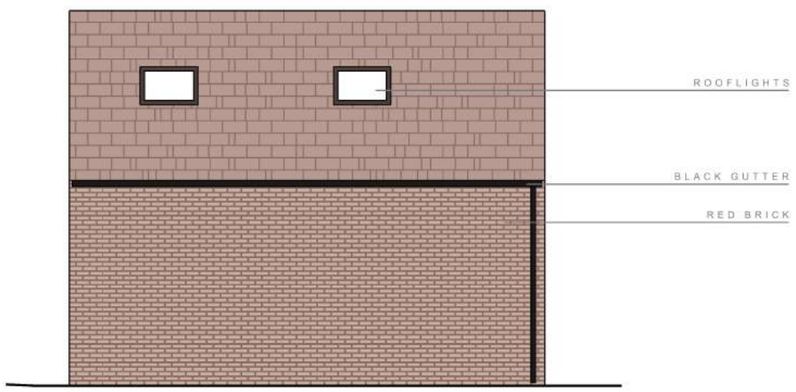

SOUTH WEST ELEVATION

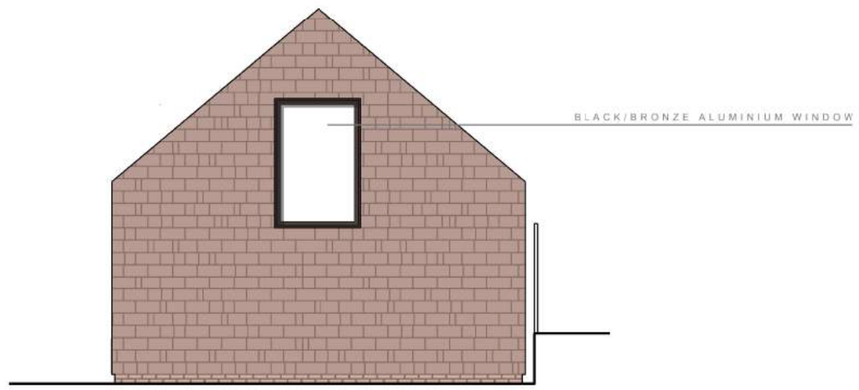

NORTH WEST ELEVATION

PROPSOSED GARAGE ELEVATIONS

a n n a b e l l e t u g b y a r c h i t e c t s

project_ 24 Holme Road

location_ Didsbury,
Manchester,
M20 2UP

dwg title_ PROPOSED GARAGE ELEVATIONS
dwg no._ 218_al(05)009
revision_ .
scale_ 1:100@A3 // 1:50@A1
status_ PLANNING