

PROPOSED SINGLE-STOREY REAR EXTENSION TO EXISTING PROPERTY (H.M.O.) AT No. 44, LANDCROSS RD., FALLOWFIELD, MANCHESTER, M14 6NB for MR. J. ADAMS.

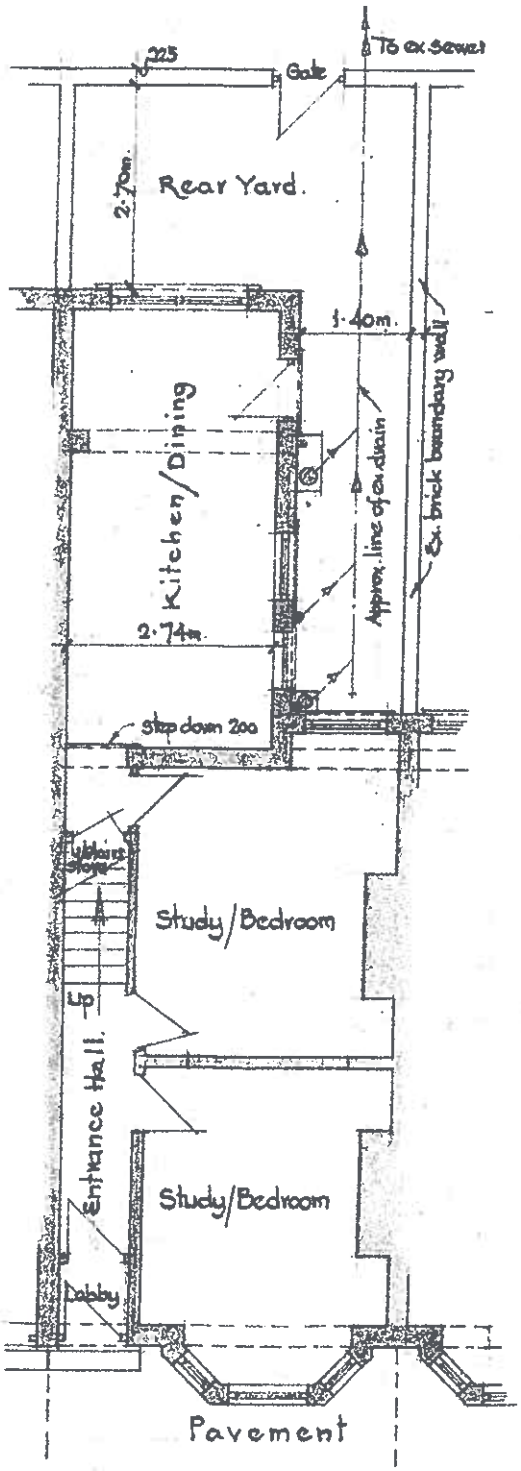

• GROUND FLOOR PLAN •
(As existing).

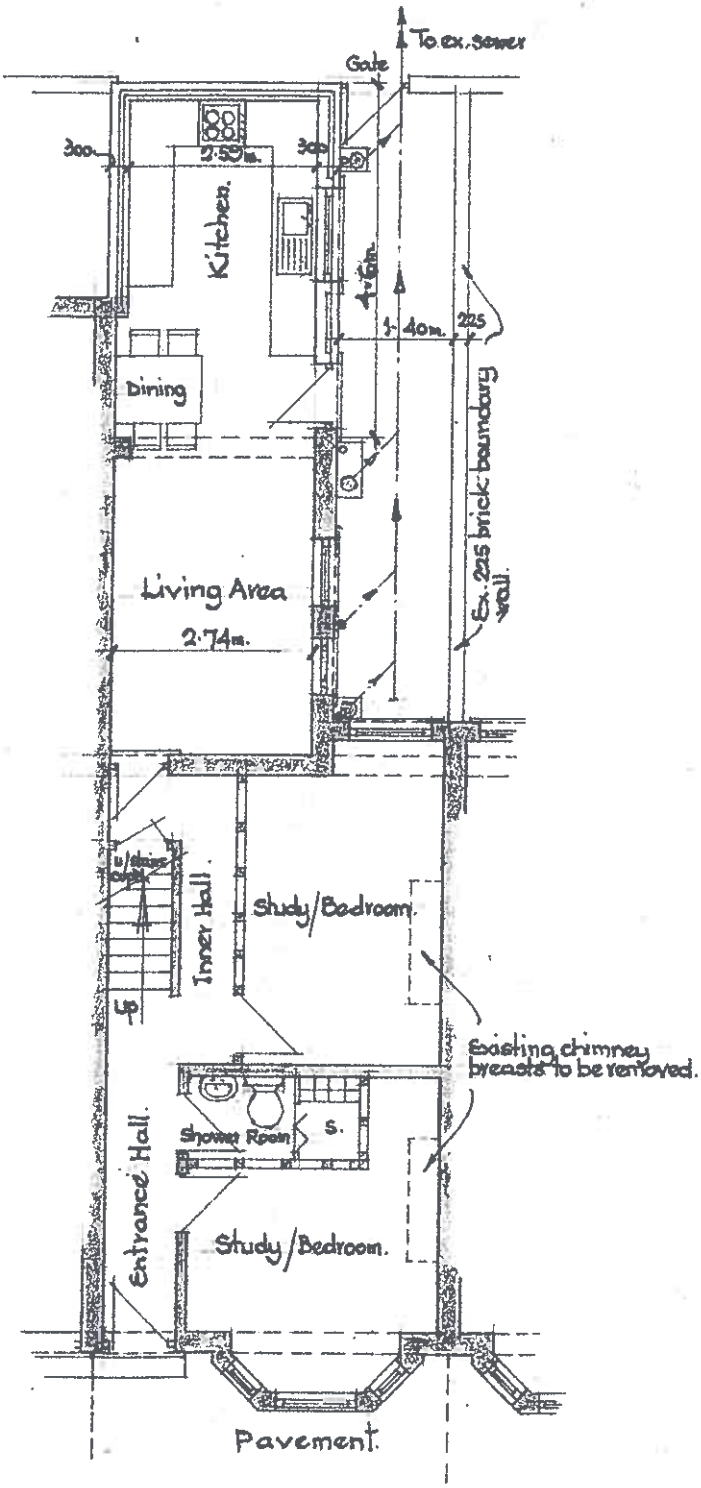

• GROUND FLOOR PLAN •
(As proposed.).

Scale: 1:100.


B. A. W. Ratcliffe,
Building Design Consultant,
9, North Bank Road,
Stoney Ridge,
Bingley, West Yorks., BD16 1UH.
Tel. 01274 487227, Mobile: 07879 656380.

Drg. No. BR/7563/1

2·5·17.

PROPOSED SINGLE-STOREY REAR EXTENSION TO EXISTING PROPERTY (H.M.O.) AT No. 44, LANDCROSS ROAD, FALLOWFIELD, MANCHESTER, M14 6NB for MR. J. ADAMS.

∘ Elevations as existing ∘

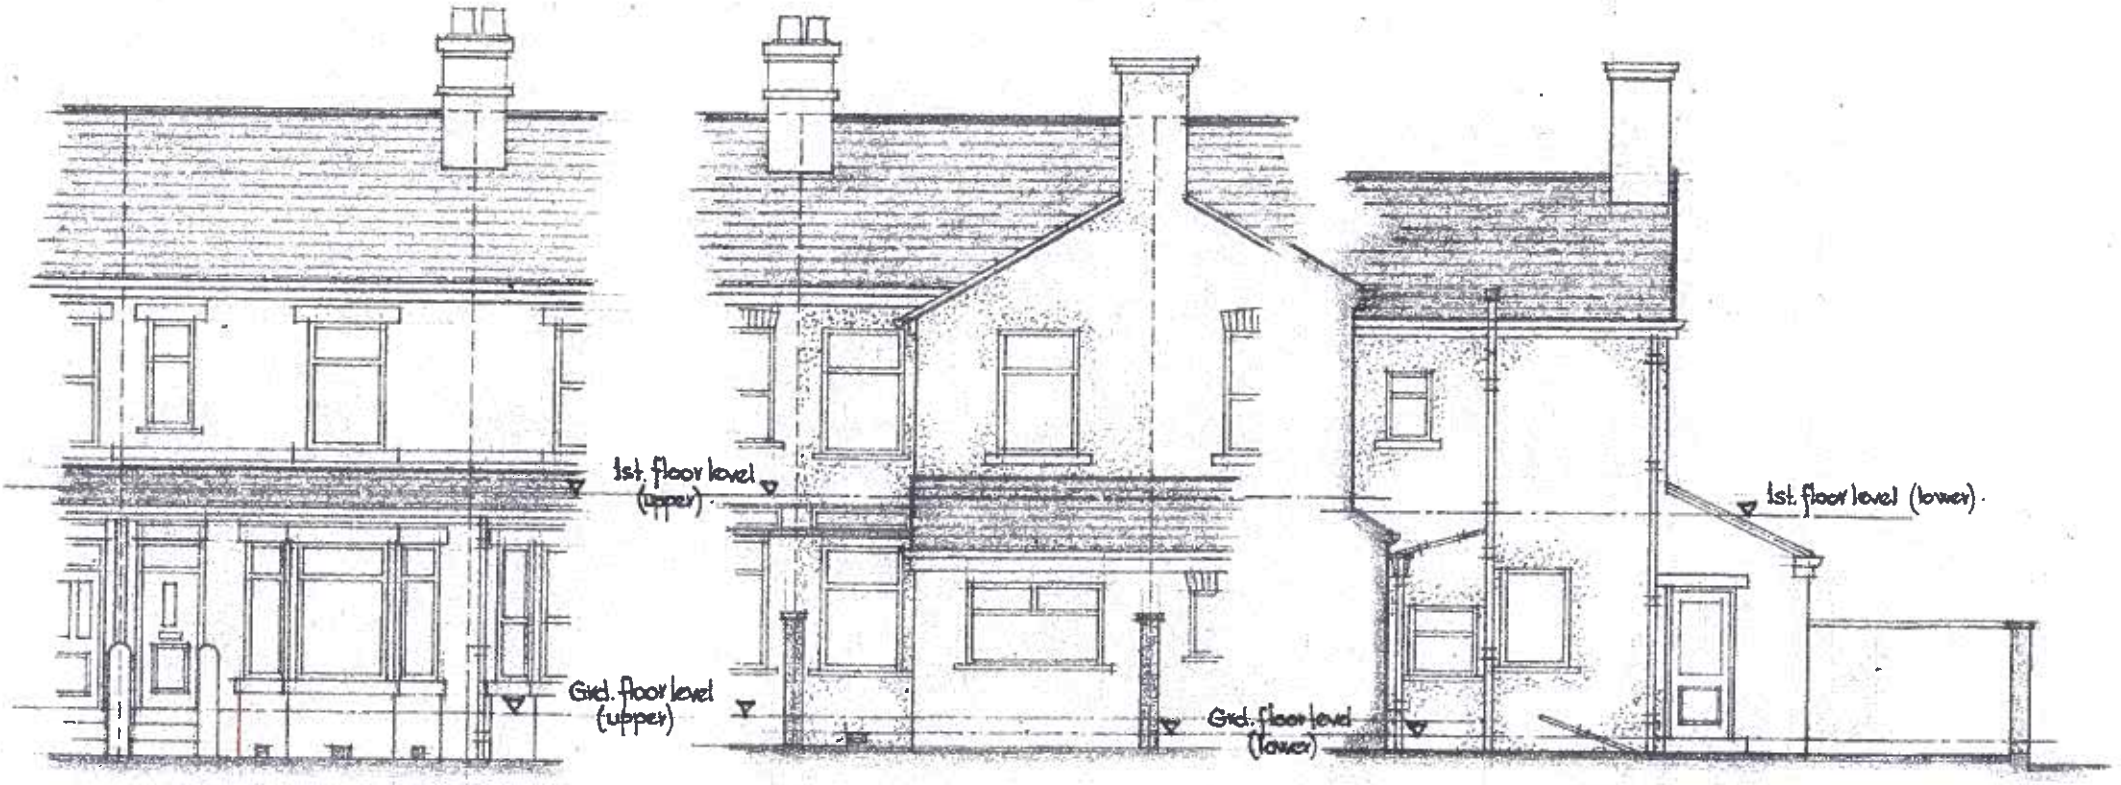

∘ FRONT ELEVATION ∘
(As existing).

∘ REAR ELEVATION ∘
(As existing).

∘ SIDE ELEVATION ∘
(As existing).


Scale: 1:100

B. A. W. Ratcliffe,
Building Design Consultant,
9, North Bank Road,
Stoney Ridge,
Bingley, West Yorks., BD16 1UH.
Tel. 01274 487227, Mobile: 07879 656380.


Drg. No. BR/7563/2.

2·5·17


PROPOSED SINGLE-STOREY REAR EXTENSION TO EXISTING PROPERTY (H.M.O.) AT No. 44, LANDCROSS RD., FALLOWFIELD, MANCHESTER, M14 6NB for MR. J. ADAMS.

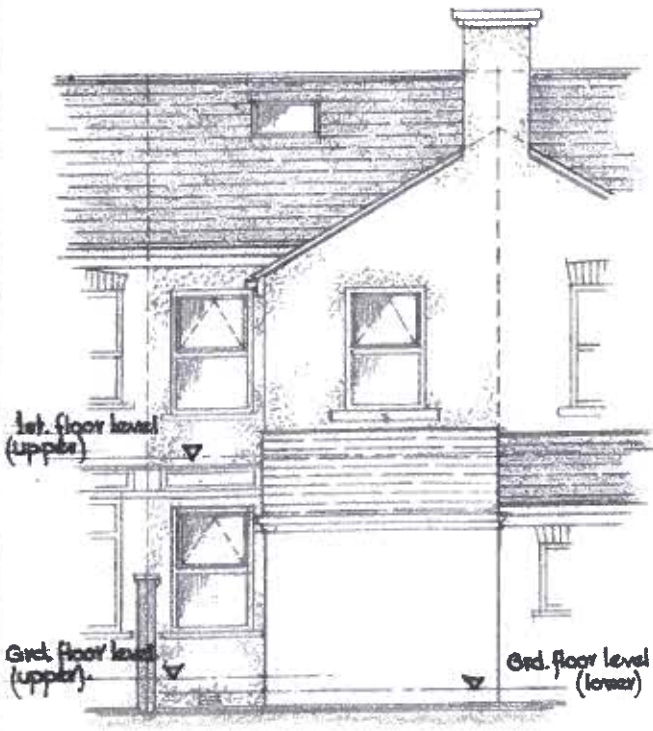

∘ REAR ELEVATION ∘
(As proposed).

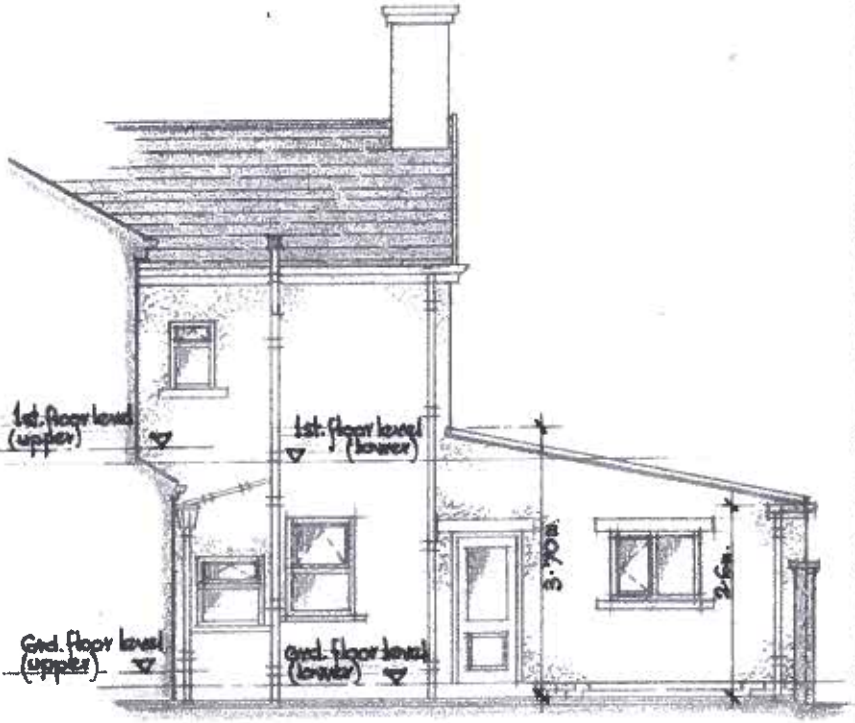

∘ SIDE ELEVATION 1 ∘
(As proposed).

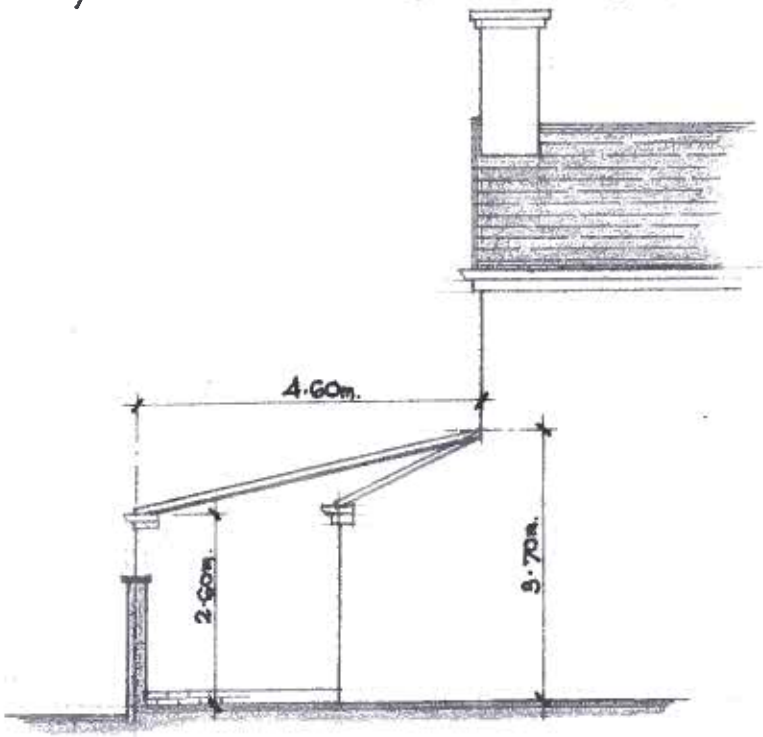

∘ SIDE ELEVATION 2 ∘
(As proposed).

Scale: 1:100

B. A. W. Ratcliffe,
Building Design Consultant,
9, North Bank Road,
Stoney Ridge,
Bingley, West Yorks., BD16 1UH.
Tel. 01274 487227, Mobile: 07879656380.

Drg. No. BR/7563/3.

2·5·17.