55 Portland Street, Manchester M1 3HP [1:1250]

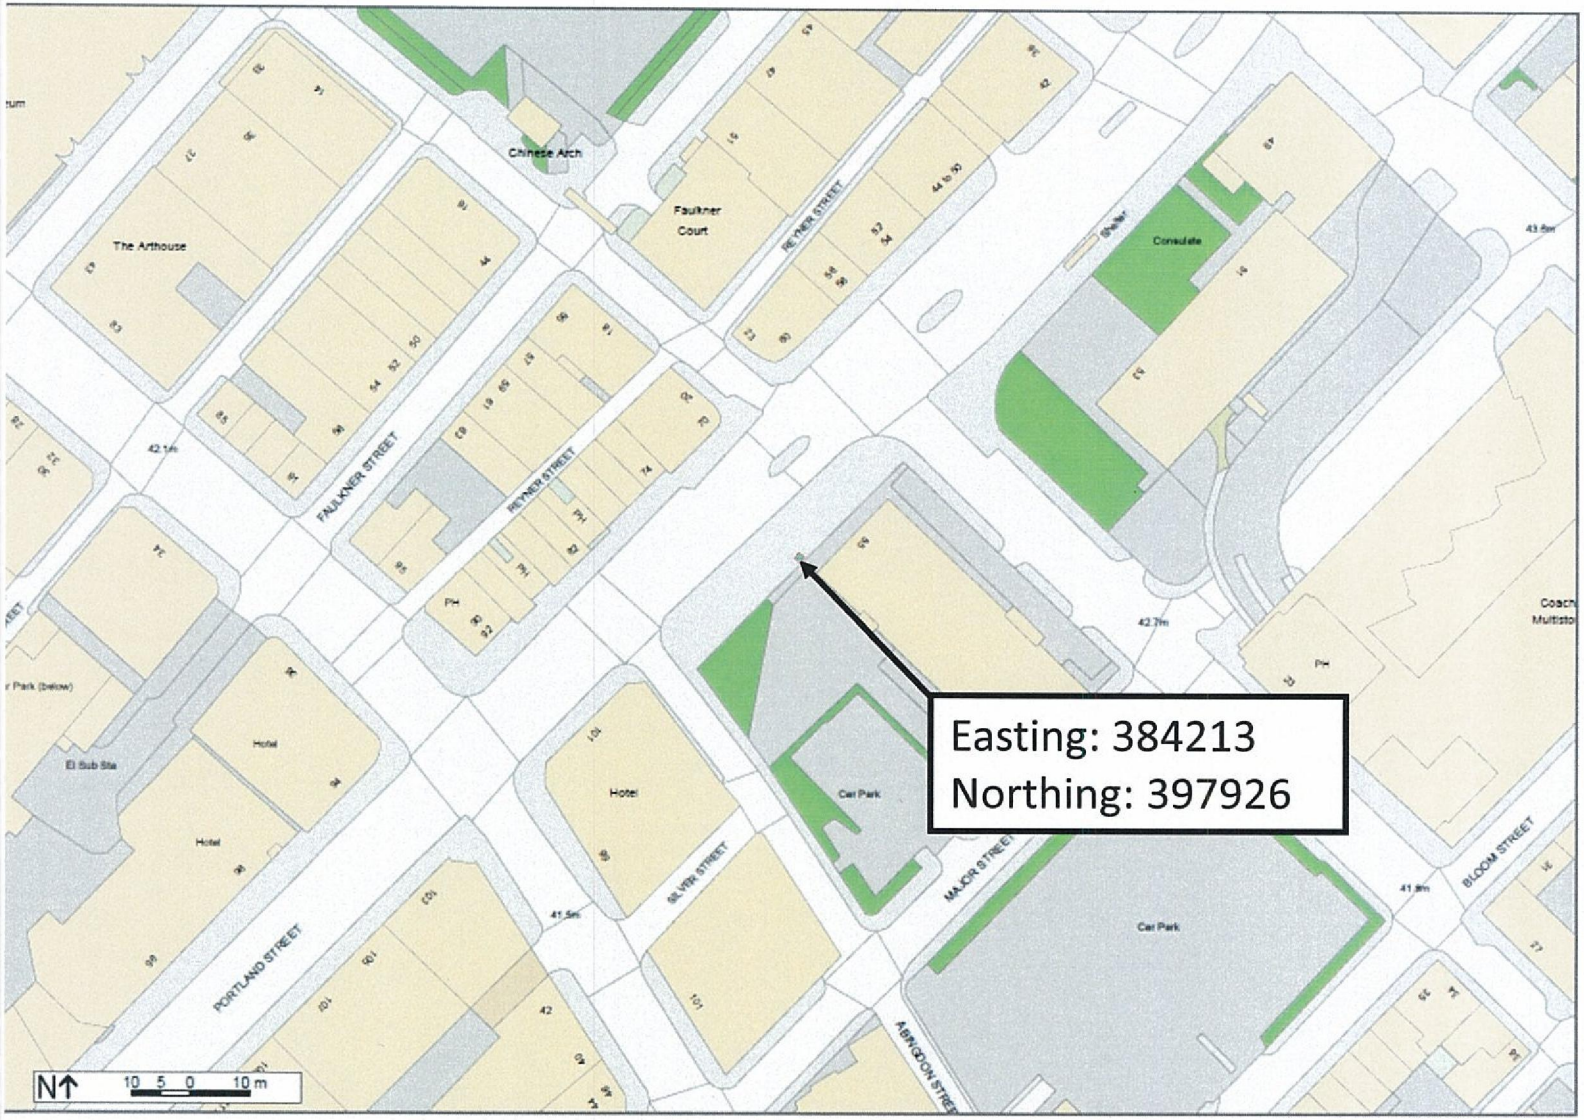

Maximus Networks Ltd

55 Portland Street, Manchester M1 3HP [1:200]

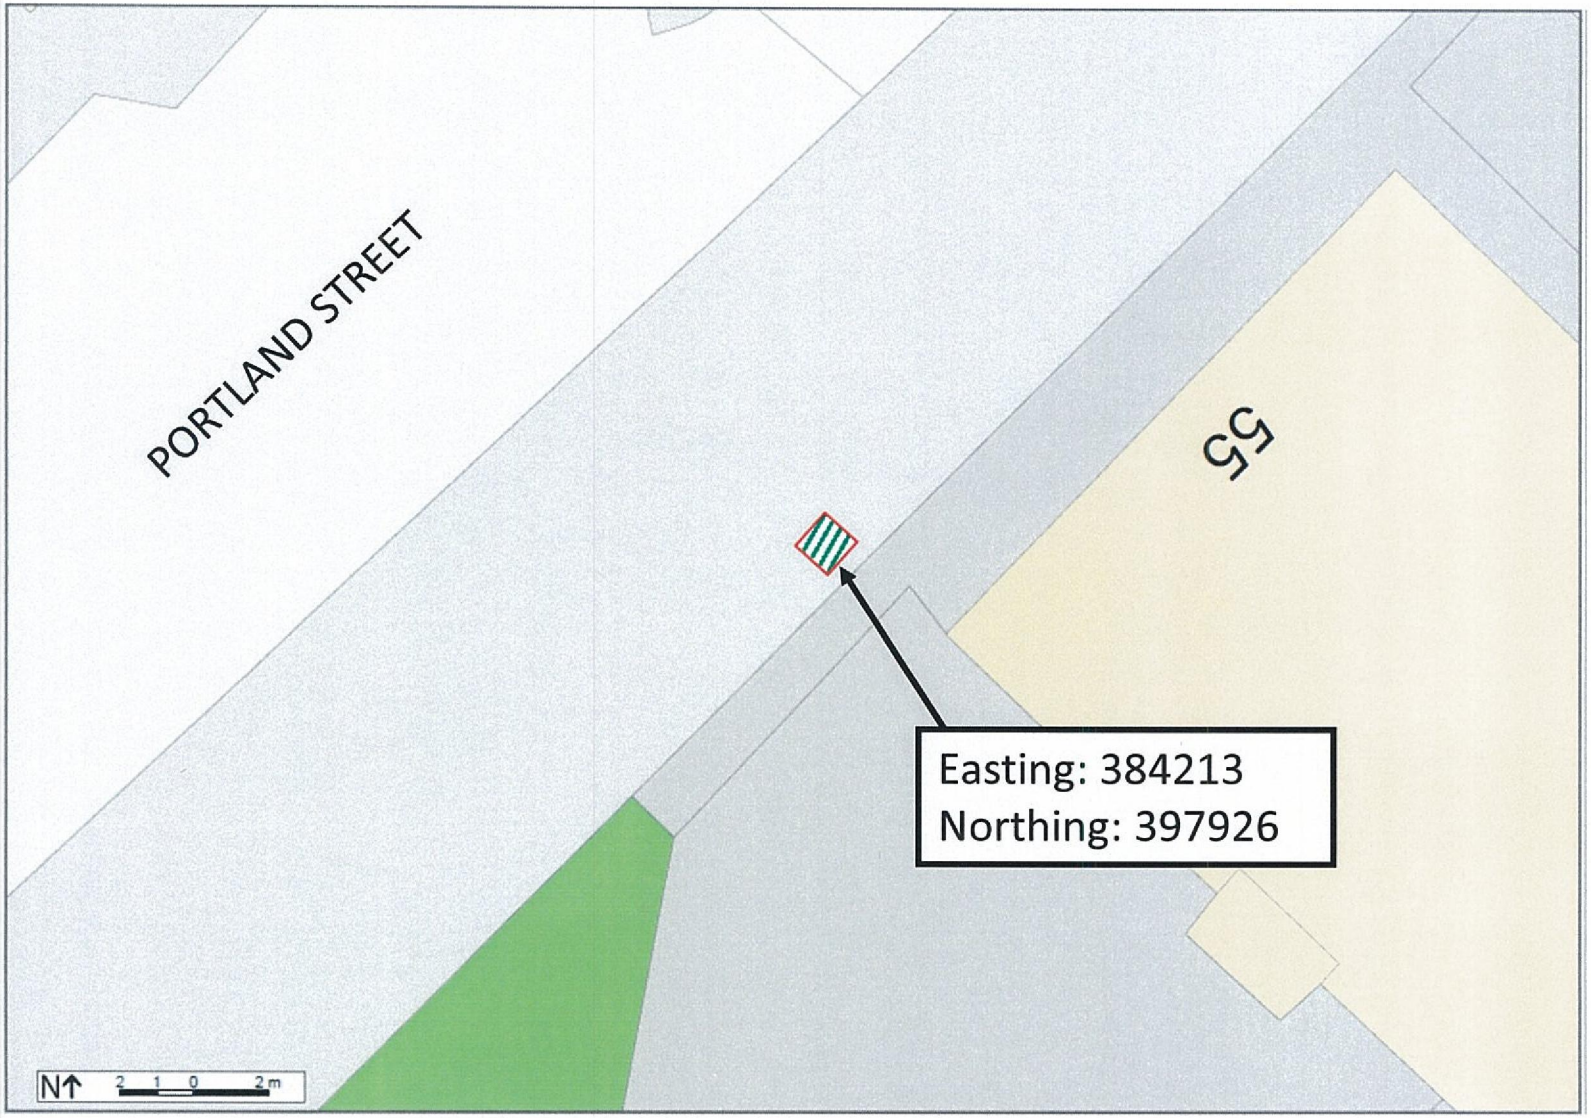

Maximus Networks Ltd

pavement in front of 55 Portland Street, Manchester M1 3HP

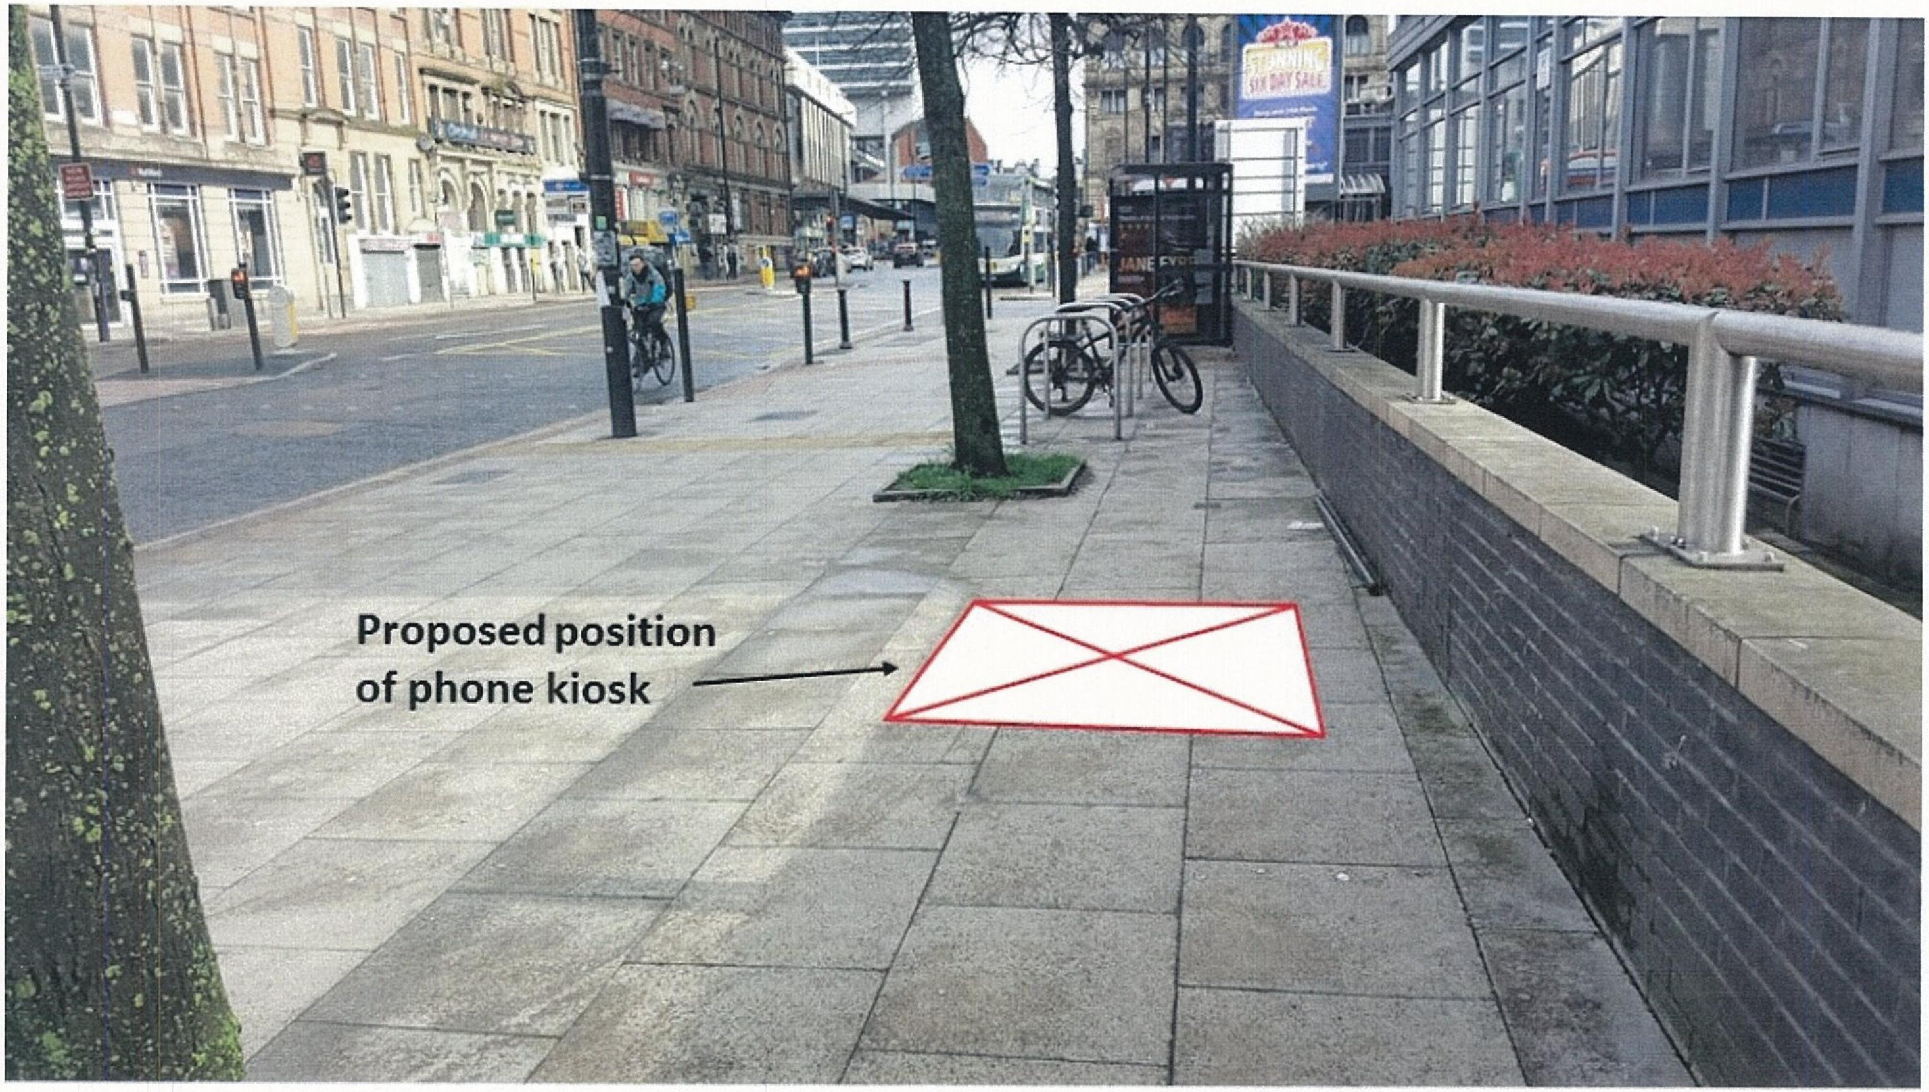

Maximus Networks Ltd