EVELYN

HOUSE OF HAIR & BEAUTY

T : 0161 998 7092 F : 0161 946 0037 www.hartbrights.co.uk info@hartbrights.co.uk

PROPOSED SIGNAGE: Evelyn House Of Beauty

Signage Items

Client:
Evelyn House Of Beauty

Address:


Designer:
GH

Project Manager:
KK

Date Completed:
07/03/17

Revision:
01

Revision Date:
15/05/17

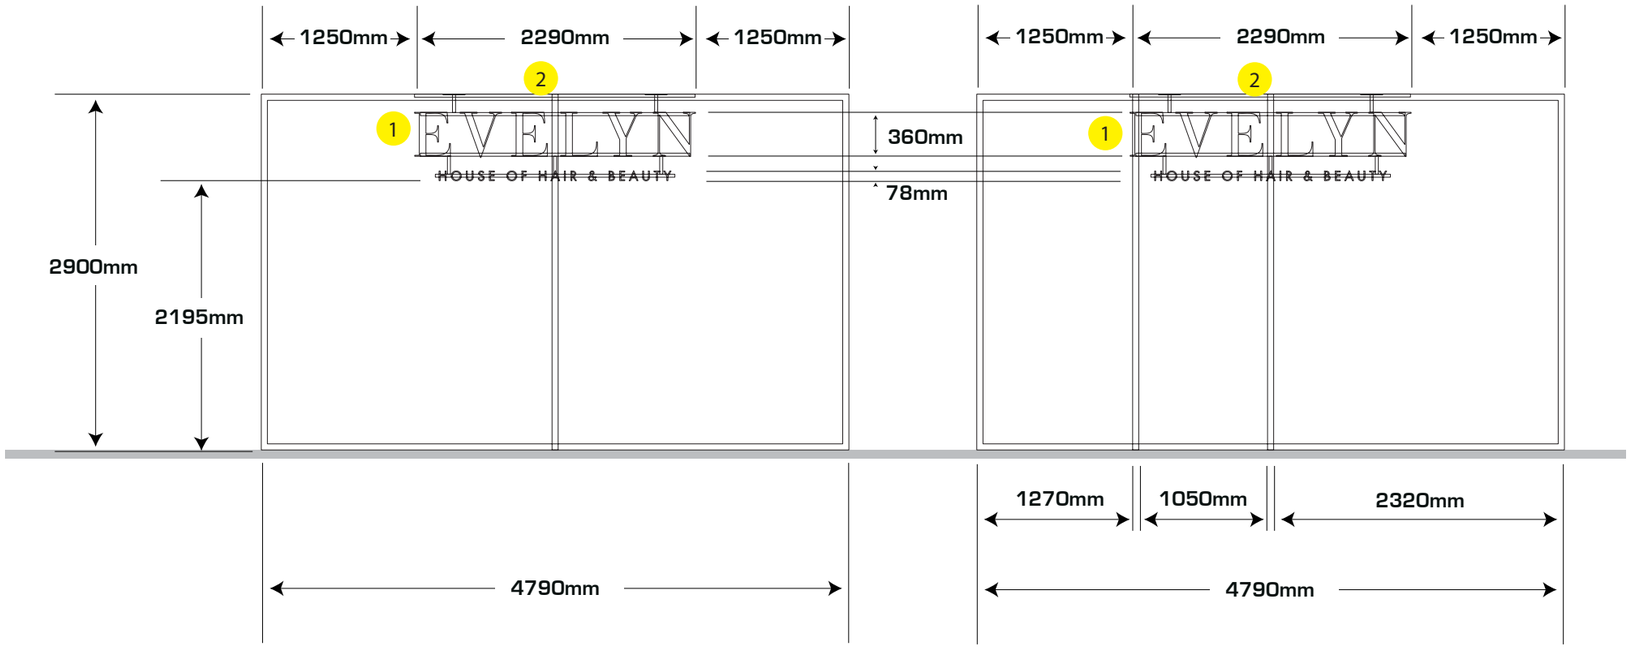


1 2no. Sets of 20mm letters finished in 23 carat gold leaf to read 'Evelyn' (360mm high), 'House of Hair & Beauty' (78mm high), fixed to 25mm x 25mm steel box section rails - clad in mirror dibond

Scale 1:50 @ A3



2 2no. 2290mm V-H line led light finished in stone colour

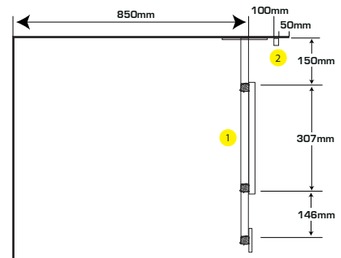

SECTION

Scale 1:20 @ A3

hartbrights IGN SOLUTIONS

T : 0161 998 7092 F : 0161 946 0037 www.hartbrights.co.uk info@hartbrights.co.uk

The designs and illustrations shown on this page are strictly confidential and intended only for the attention of the named client. Any unauthorised reproduction, disclosure or modification is prohibited by copyright.

PROPOSED SIGNAGE: Evelyn House Of Beauty

Front Elevation

Client:
Evelyn House Of Beauty

Address:

Designer:
GH

Project Manager:
KK

Date Completed:
07/03/17

Revision:
07

Revision Date:
07/04/17



hartbrights
IGN SOLUTIONS

T : 0161 998 7092 F : 0161 946 0037 www.hartbrights.co.uk info@hartbrights.co.uk

The designs and illustrations shown on this page are strictly confidential and intended only for the attention of the named client. Any unauthorised reproduction, disclosure or modification is prohibited by copyright.