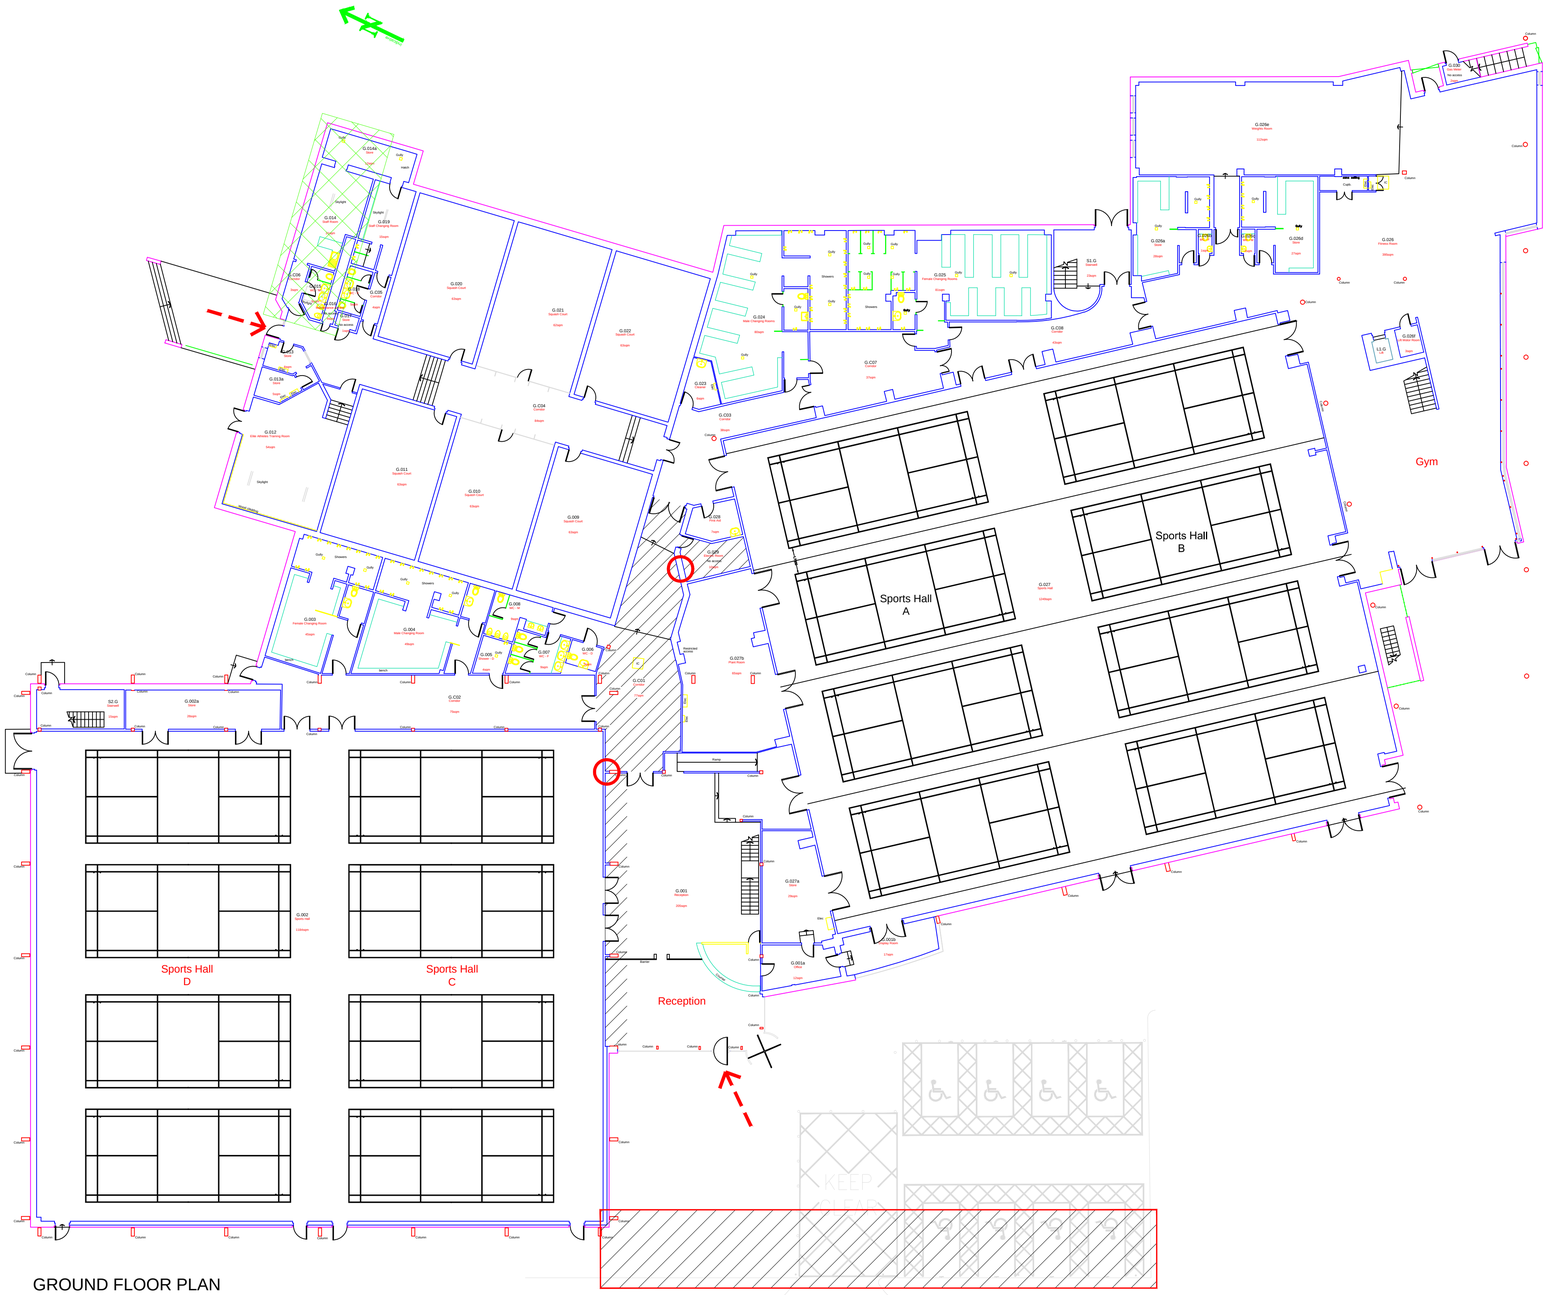


GROUND FLOOR PLAN
SCALE 1:200

KEY

Access route for construction materials into the building.

Hatched area indicates locations of contractors welfare, office and toilet facilities

Hatched area indicates locations of work areas

Any fire resistant walls which are breached must be sealed to prevent the spread of smoke and fire. The fire resistant walls have been determined by a walk round of the areas.

The breach must be addressed by a Third Party Accredited company who are trained in the task which is being undertaken.

Access to Disabled Carpark
From Oxford Road, turn into Sidney Street, proceed to the top of Sidney Street, Follow the road round to the right, turn left through the locked drop down yellow barrier to the disabled car park at the front of the building.


PLEASE NOTE Rear car park is used by others and contractor vehicles may only enter to off load and load materials.

Do not block pedestrian access to the main entrance to the building.

NOTES:

All Contractors and Sub-Contractors must sign in at reception.

Access routes must be suitably protected and used with care to protect floor, wall and door surfaces from damage. Make good and thoroughly clean on completion. All trolleys to have pneumatic tyres.

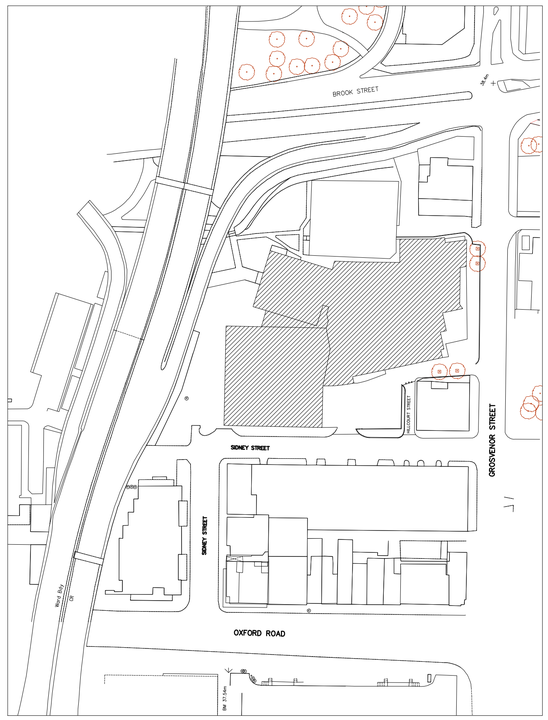

SITE LOCATION PLAN
SCALE 1:1250

The University of Manchester

NOTES

1. DO NOT SCALE FROM THIS DRAWING.
2. ALL MEASUREMENTS ARE IN MILLIMETRES UNLESS STATED OTHERWISE.
3. THIS DRAWING IS TO BE READ IN CONJUNCTION WITH THE SPECIFICATION AND ALL RELEVANT ARCHITECTURAL, ELECTRICAL, MECHANICAL AND STRUCTURAL DRAWINGS.
4. (c) UNIVERSITY OF MANCHESTER. THIS DRAWING MUST NOT BE REPRODUCED WITHOUT PERMISSION.
5. DIRECTORATE OF ESTATES AND FACILITIES TO BE NOTIFIED OF ANY DISCREPANCIES.

IN ADDITION TO THE HAZARDS/RISKS NORMALLY ASSOCIATED WITH THE TYPES OF WORK DETAILED ON THIS DRAWING, NOTE THE FOLLOWING SIGNIFICANT RESIDUAL RISKS :-

Item	Hazard	Risk
-		

Rev	Description	By	Date	Chk'd	Auth

MANCHESTER 1824
The University of Manchester

Directorate of Estates and Facilities
Beyer Building
The University of Manchester
Oxford Road
Manchester
M13 9PL

Drawing Status
CONSTRUCTION

Project
SUGDEN SPORTS CENTRE LTM 15/16

Building Name
SUGDEN SPORTS CENTRE

Sub Site Name

Site Name
CITY CAMPUS

Drawing Title
SITE LOCATION PLAN

PM	Drawn	Checked	Authorised
--	CT		
Scale	Date	Date	Date
1:200 @A1	15/01/16		

Drawing No.
159AA-6361-A000

Revision
3