


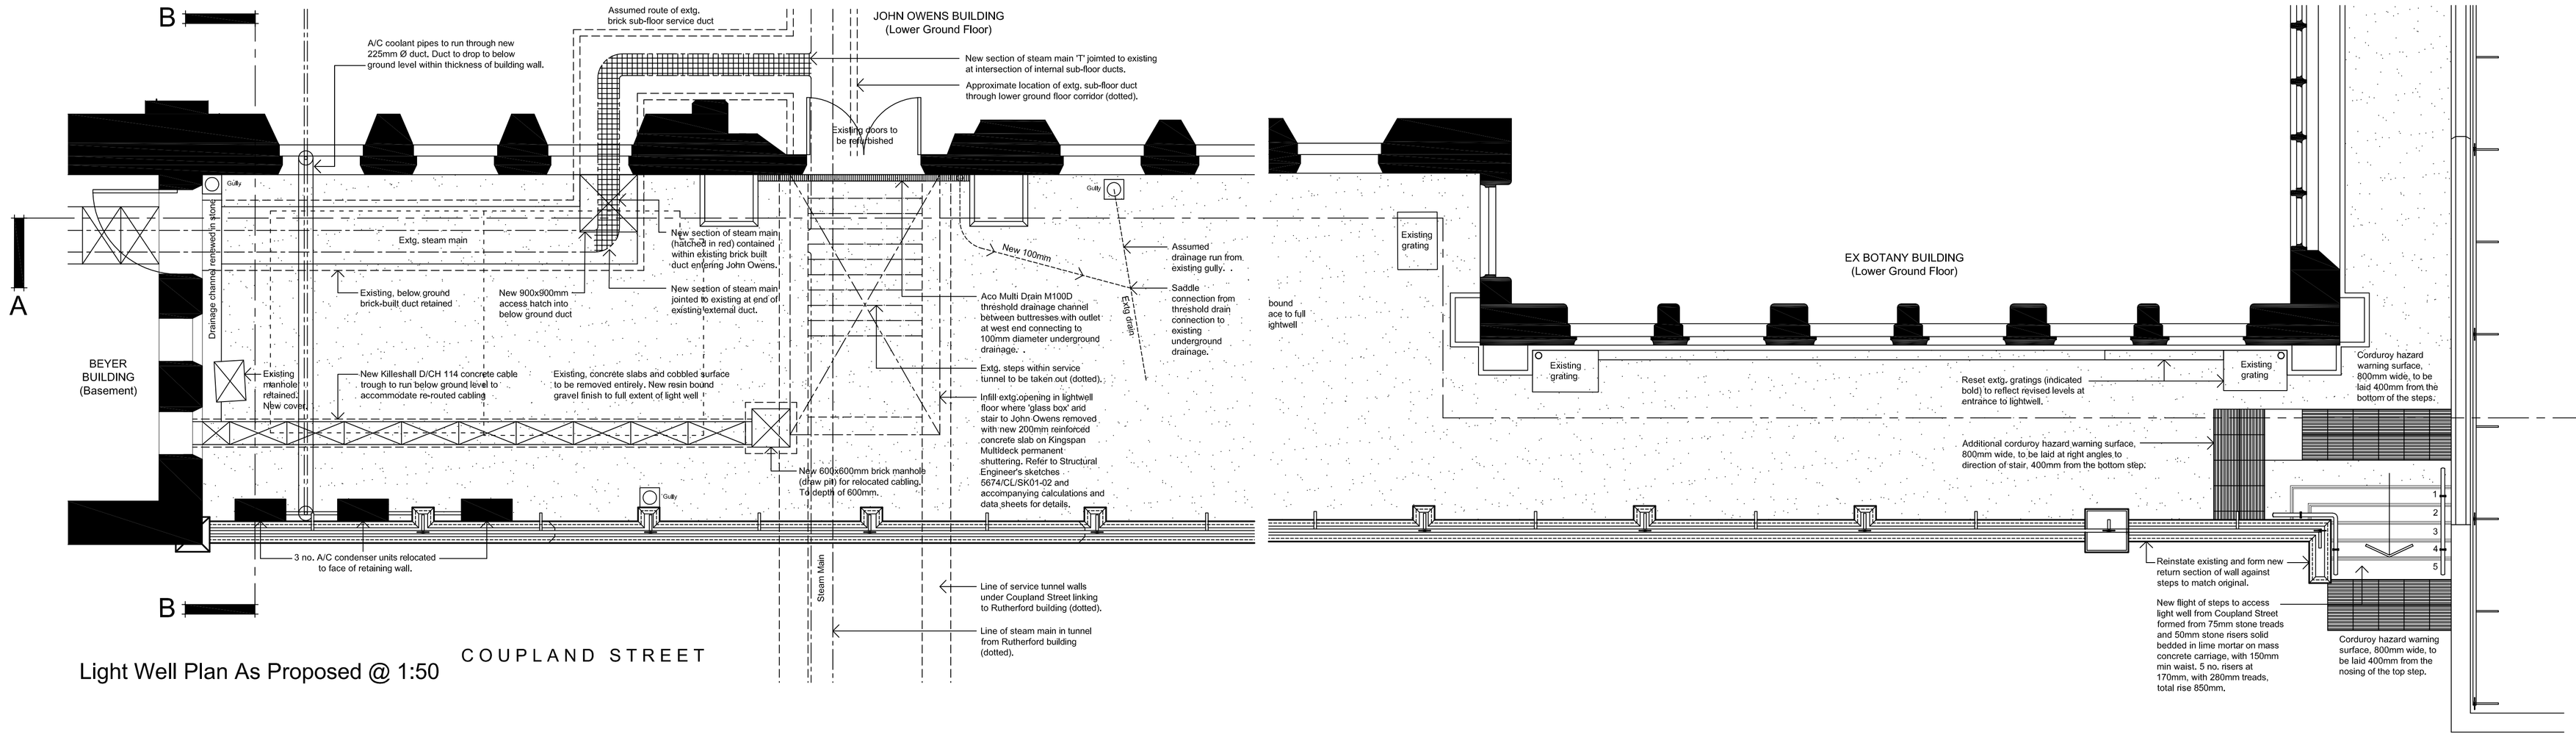


Light Well Plan As Proposed @ 1:50

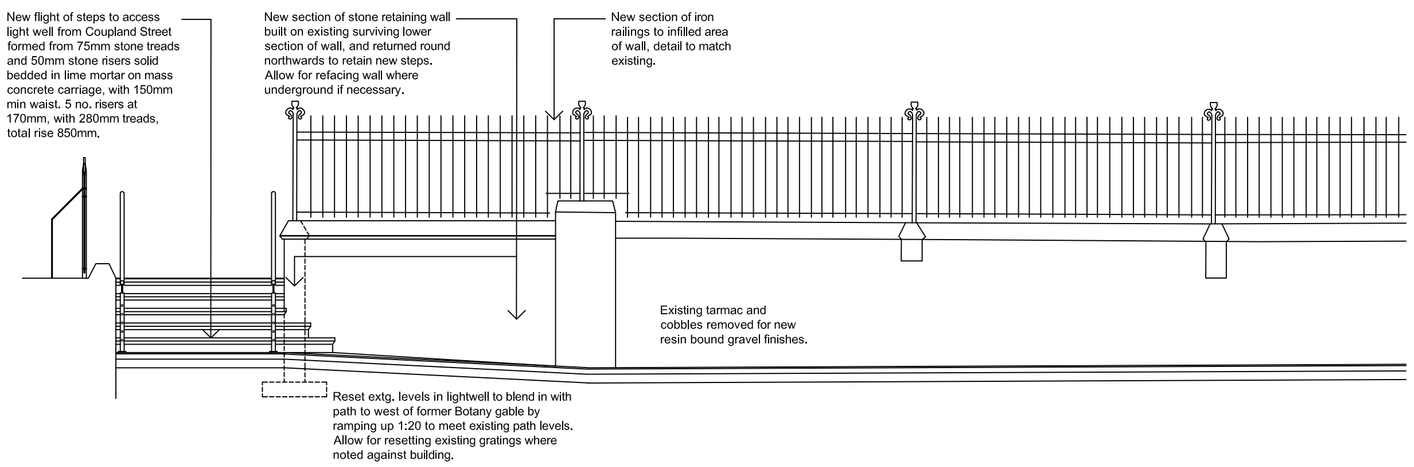


Section A-A: Inside face of Light Well retaining wall @ 1:50

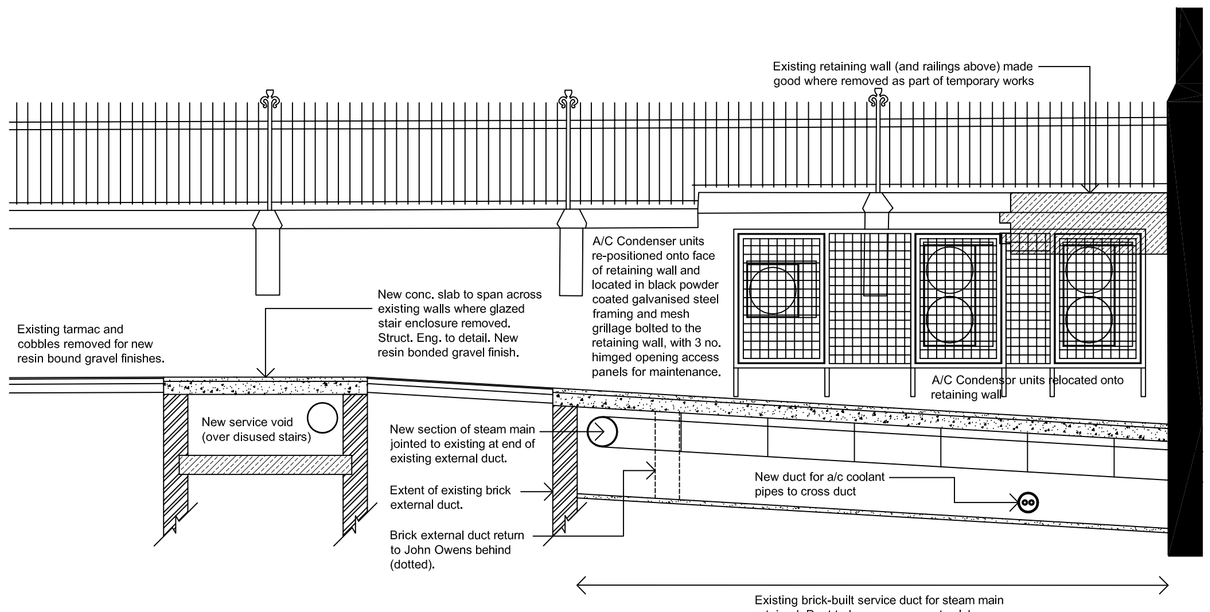

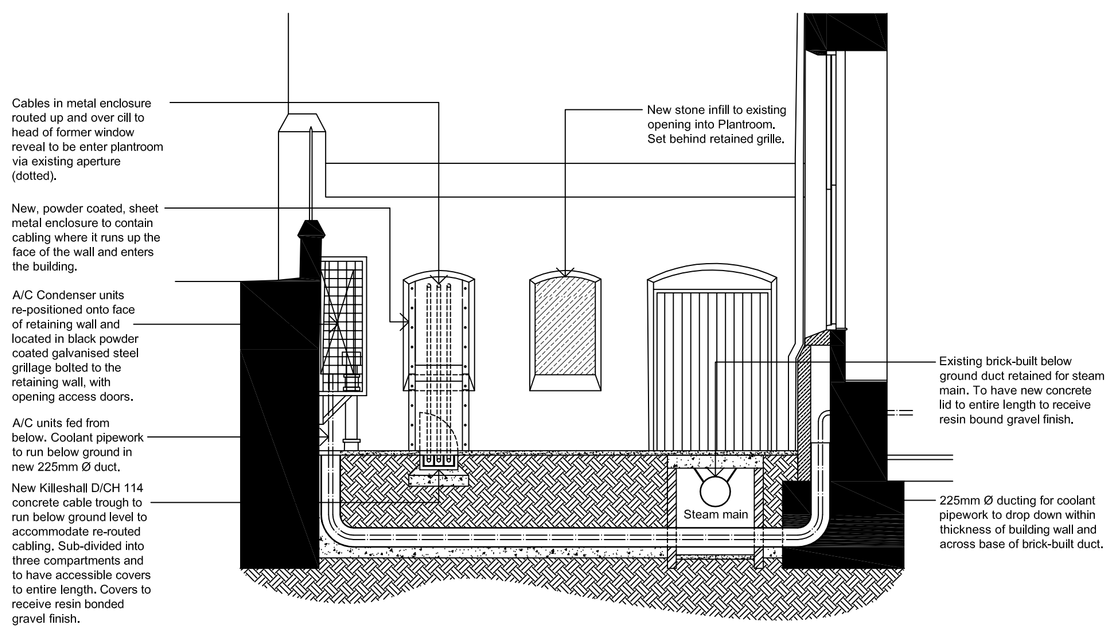

Lightwell - Section B-B @ 1:50

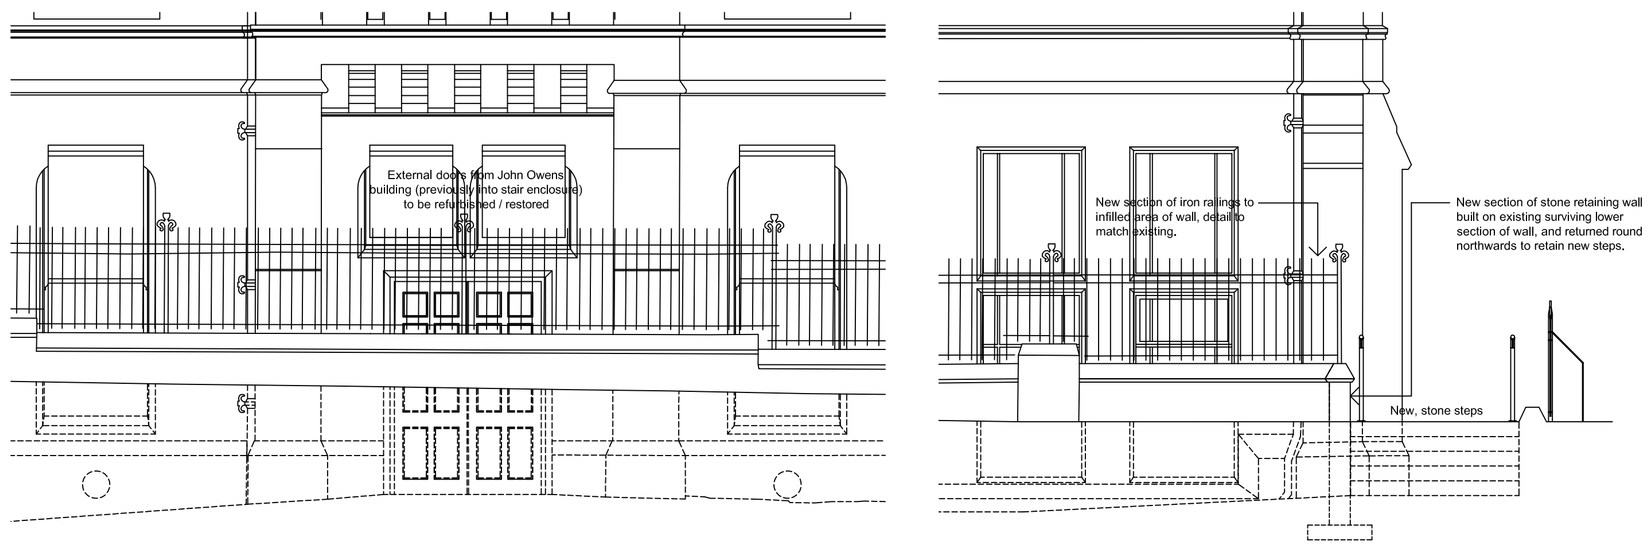

Lightwell - John Owens (Coupland St) Elevation @ 1:50

Rev. E: Handrail to steps reconfigured. Additional corduroy paving added. 02.05.17

Rev. D: Steps realigned to avoid electric main adjacent to wall. Grillage to wall mounted air conditioning units added. 18.01.17

Rev. C: Steam main route and step arrangement revised. 13.07.16

Rev. B: Ramp removed entirely. Services arrangement updated. 13.06.16

Rev. A: Updated ramp handrail and guarding details. 26.04.16

CONTRACT

Manchester University Quadrangle Buildings Phase 4 Fabric Repairs

CLIENT

Manchester University Estates Department

Alterations to Coupland Street Lightwell

CONTRACT No. 4106A

SCALE As stated @ A1

DRAWING No. LW 002

DATE Jan 15

REVISION E

LLOYD EVANS PRICHARD LTD
CHARTERED ARCHITECTS
No.5 The Parsonage
Manchester M3 2HS
Tel: 0161-834 6251
Fax: 0161-832 1785
E mail: post@lep-architects.co.uk