
Notes:

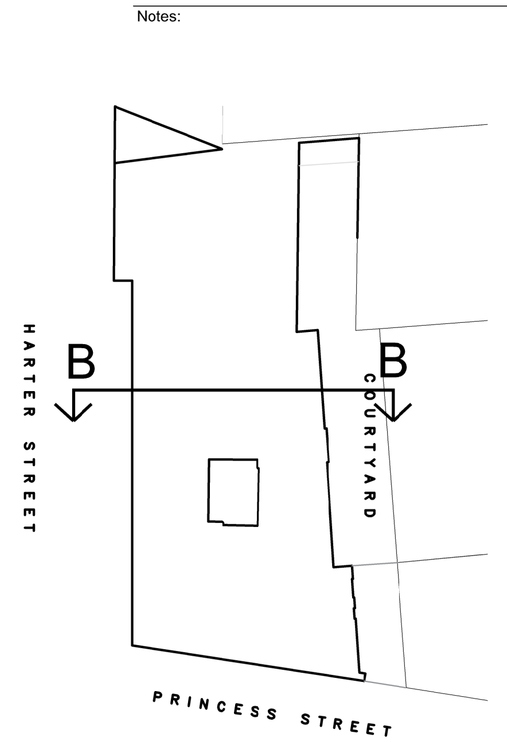

Location plan
Scale: 1:500

Level 10 61.44

Level 8 57.84

Level 6 54.31

Level 4 50.84

Level 2 46.59

COURTYARD

Level 0 43.04

41.09

Level -2 39.28

Level -2 37.81

OFFICES

Assumed roof detail

OFFICES

OFFICES

OFFICES

OFFICES

OFFICES

OFFICES

OFFICES

OFFICES

OFFICES

PEKING COURT RESTAURANT

EFE'S RESTAURANT

BANKOK BAR

BANGKOK BAR

BANGKOK BAR

36.64

58.96 Level 9

55.56 Level 7

52.15 Level 5

48.86 Level 3

45.33 Level 1

HARTER STREET

41.66 Level -1

40.75

38.11 Level -3

5m

5m

Rev:	Date:	Details:	By:	Chk:
A	06.04.17	Section Updated		CCH

EngineRoom
Unit E, Bristol Court
Martlesham Heath
Betts Avenue
Ipswich IP5 3RY

PLANNING

Client / Location:
40-46 PRINCESS STREET
MANCHESTER

Drawing:
Existing Section B-B

Scale:	Date:	Drawn:	Check:
1:50 @ A1	20.10.16	jra	

Job No:	Dwg No:	Rev:
1601008	111	A

© EngineRoom(technical) Ltd. This title block is 100mm wide at full scale.
Do not scale. Work to figured dimensions only which should be verified on site.