DRAWING No:8 - 16/6/17

8

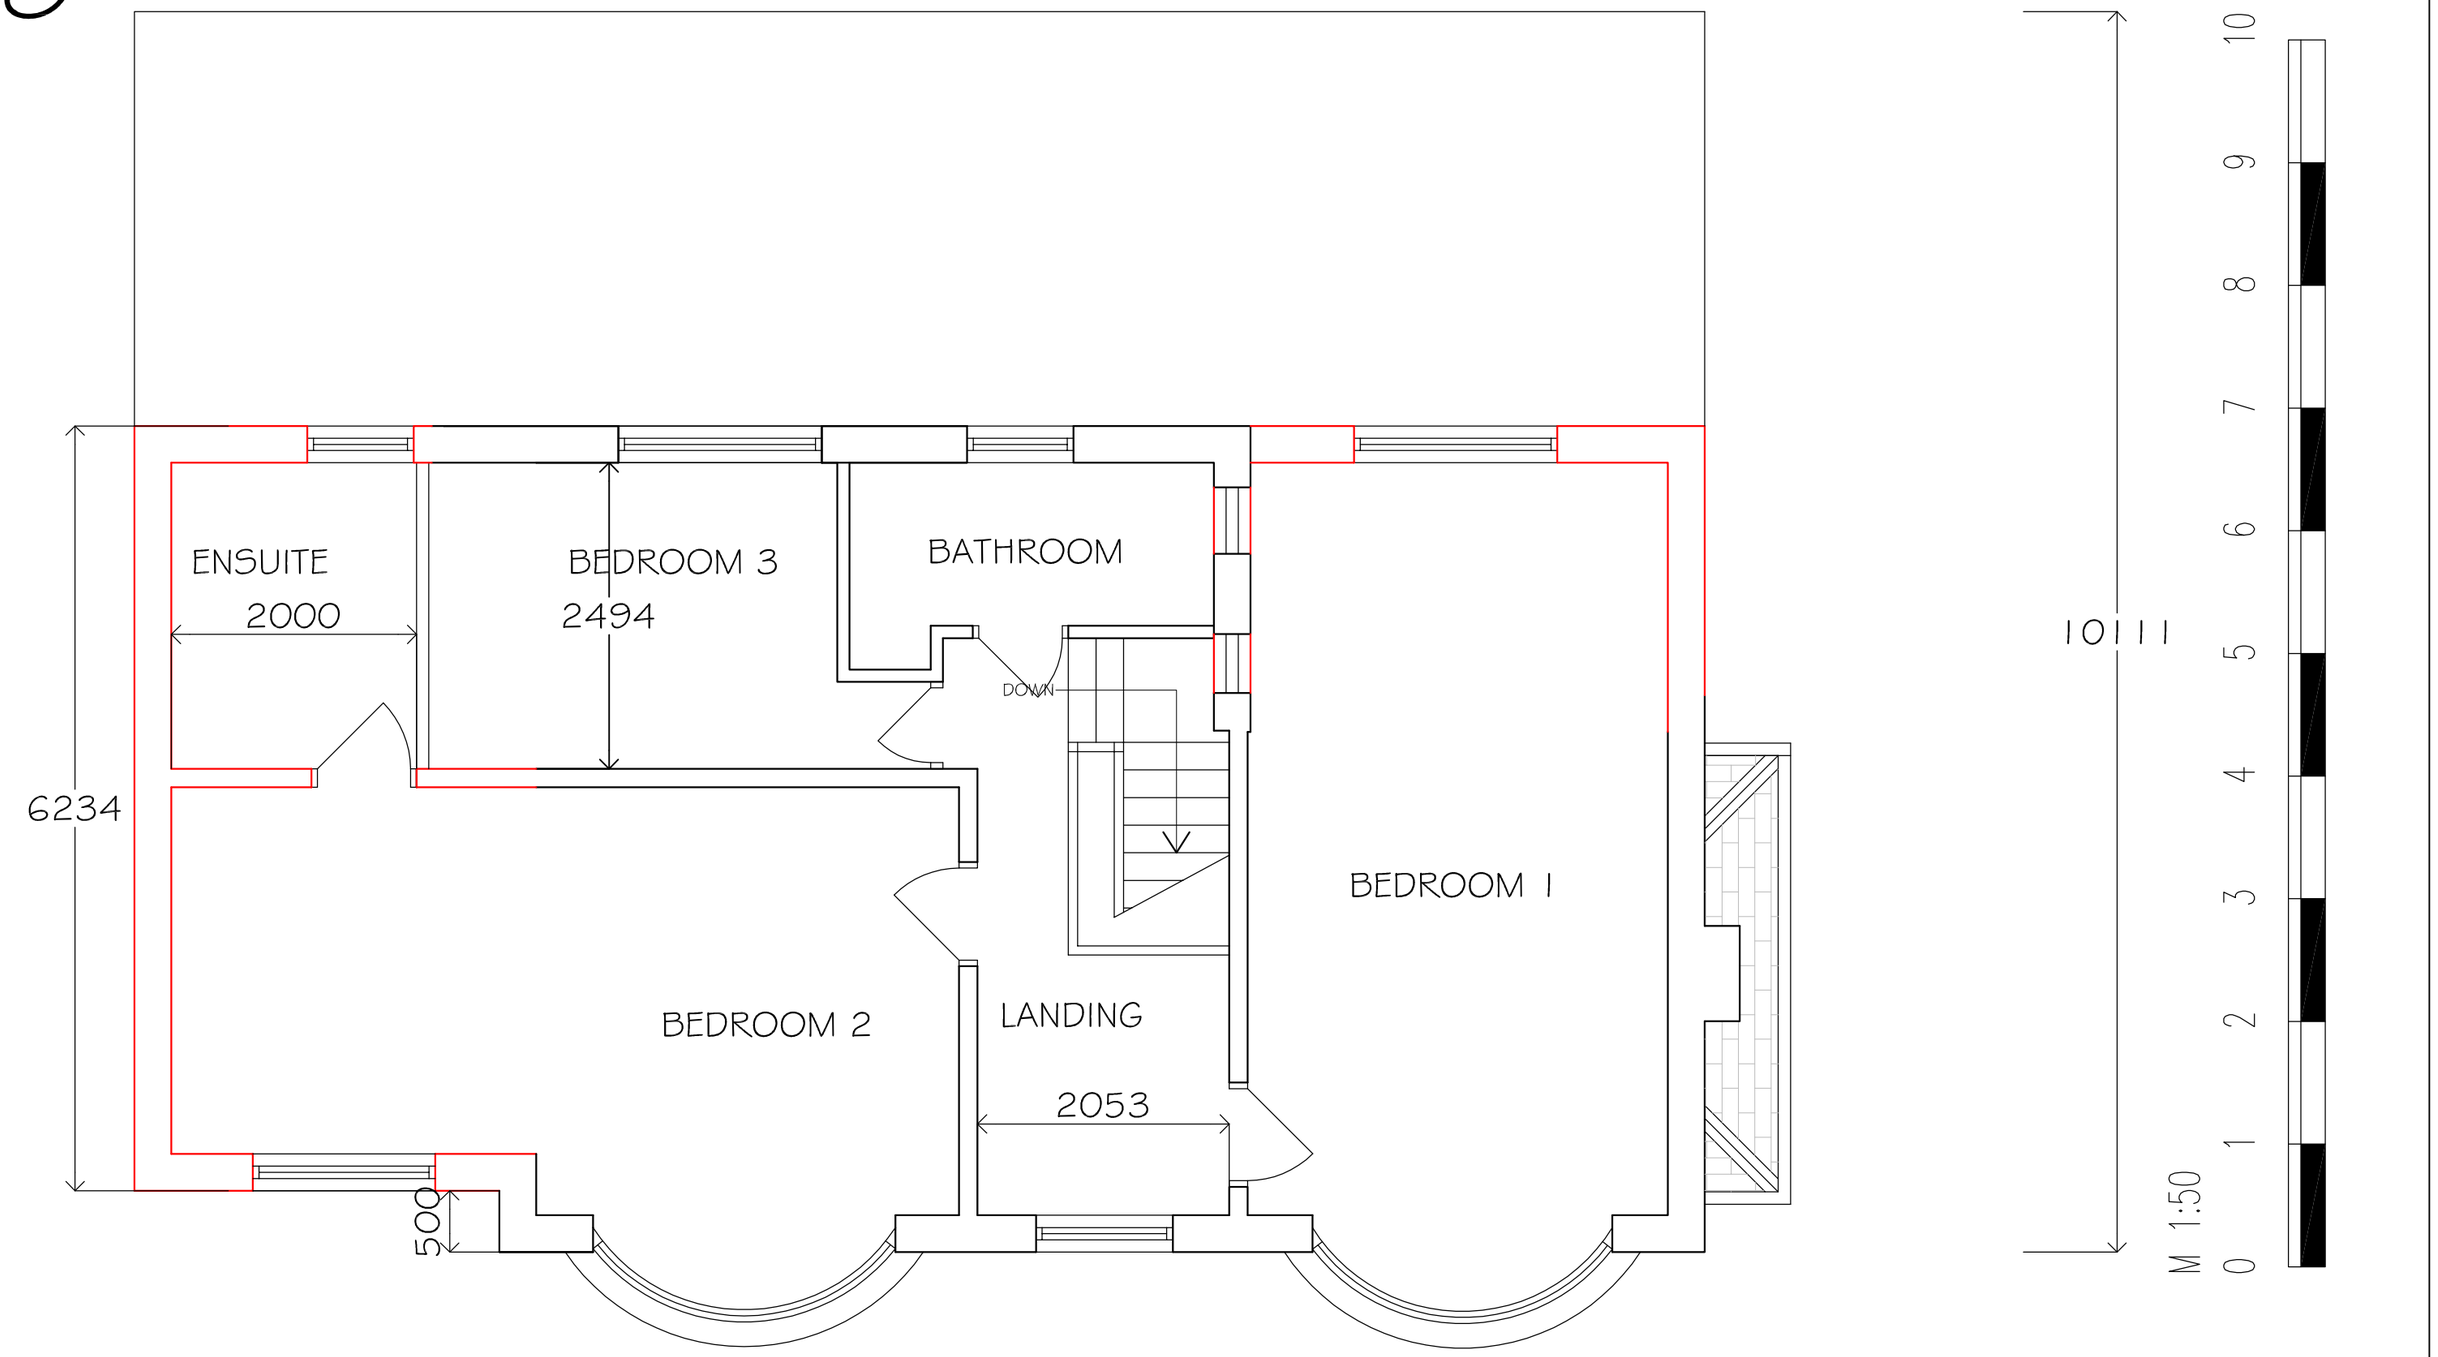

PROPOSED FIRST FLOOR PLAN

job title:	drawing title:	Date:
926 Rochdale Road Manchester M9 7EP	PLANS - PROPOSED	MAY 17
EXTENSIONS AND ALTERATIONS –	FIRST FLOOR	Scale: 1:50
		Rev'd -

NO DIMENSIONS TO BE SCALED OFF THIS DRAWING. THIS DRAWING IS ONLY PRODUCED FOR SUBMISSION UNDER THE BUILDING REGULATIONS AND/OR PLANNING ACTS. THIS DRAWING MUST NOT BE USED AS A WORKING DRAWING. ALL DRAWINGS MUST BE READ IN CONJUNCTION WITH EACH OTHER AND ANY BUILDING REGULATION OR OTHER NOTES WITH THE APPROVED APPLICATION