issue	description	date	drawn	checked
P	Planning Submission	12.05.2017	SN	

DRAWING STATUS
P- PLANNING T-TENDER C- CONSTRUCTION R- RECORD

PLANNING

Ibelin Architecture
59 Kensington Road // Chorlton // Manchester // M21 9WU //
T: 07768 512 588 // E: info@ibelin.co.uk // W: www.ibelin.co.uk

Client: Mr. M. Dillon

Job: 7 Sark Road,
Chorlton,
Manchester. M21 9NT.

Title: **Loft Plan - Proposed**

Scale: 1:50 @ A3

Job Number	Drawing Number	issue
1704	**009**	**P**

Existing Building

New Extension & Internal Alterations

Demolition

GENERAL NOTES

1. Dimensions must not be scaled from this drawing. Any discrepancies are to be discussed with Ibelin Architecture.
2. Ibelin Architecture is to be notified of any discrepancies in writing.
3. All dimensions are in millimetres unless otherwise stated.
4. All dimensions should be verified on site before commencement of any work.
5. Copyright to remain the property of Ibelin Architecture in accordance with the Copyright, Designs and Patents Act 1988.

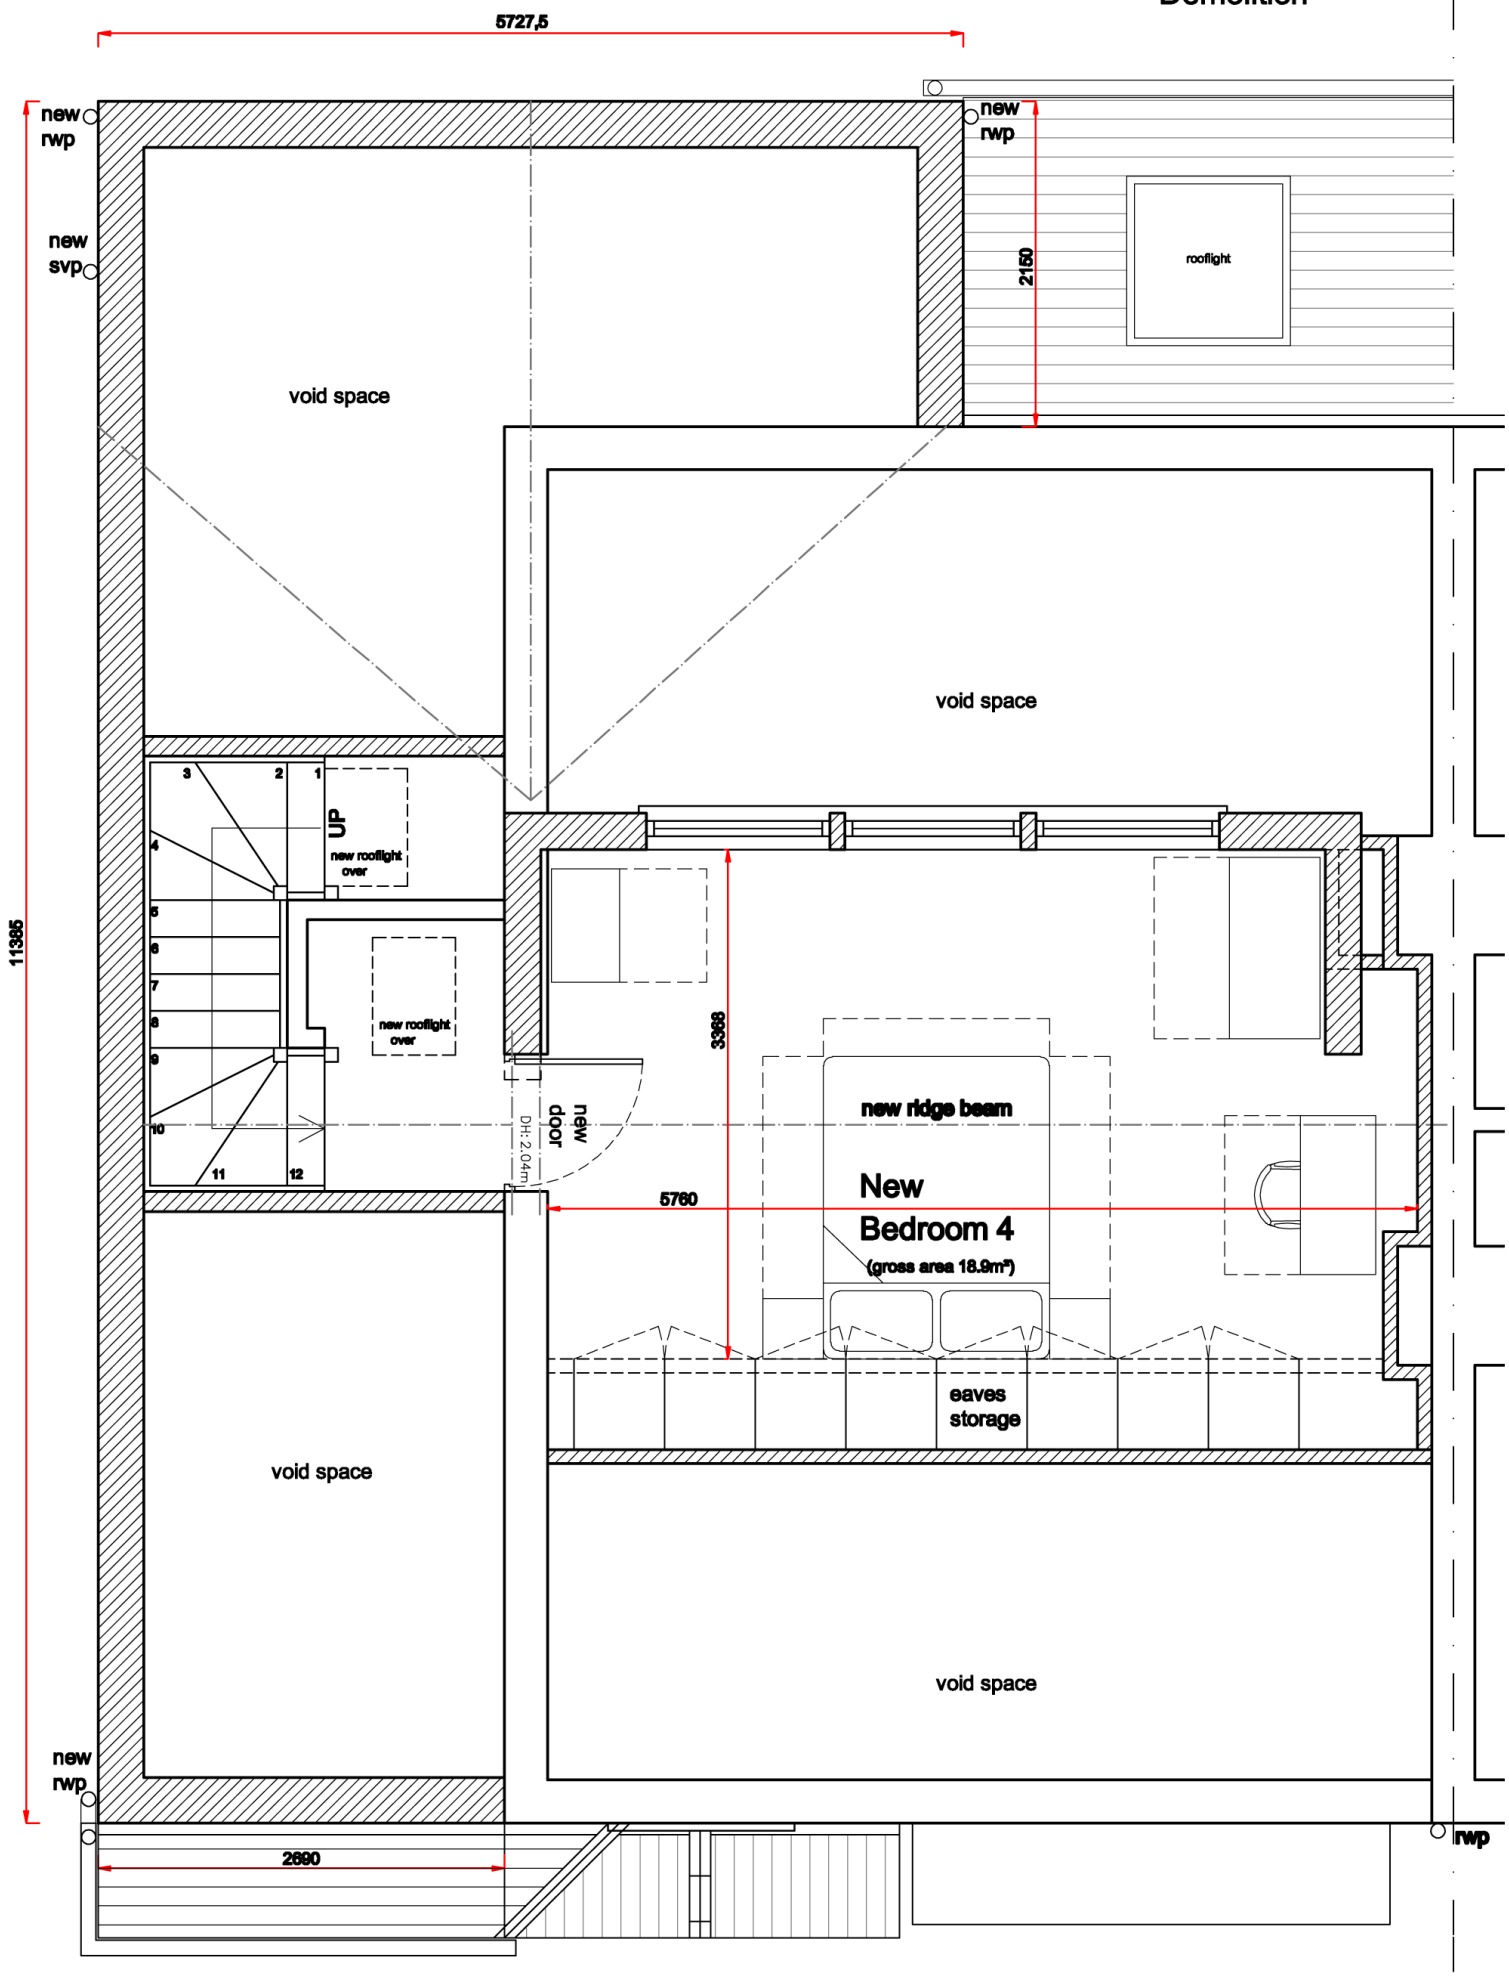

Loft Plan - Proposed scale 1:50 @ A3