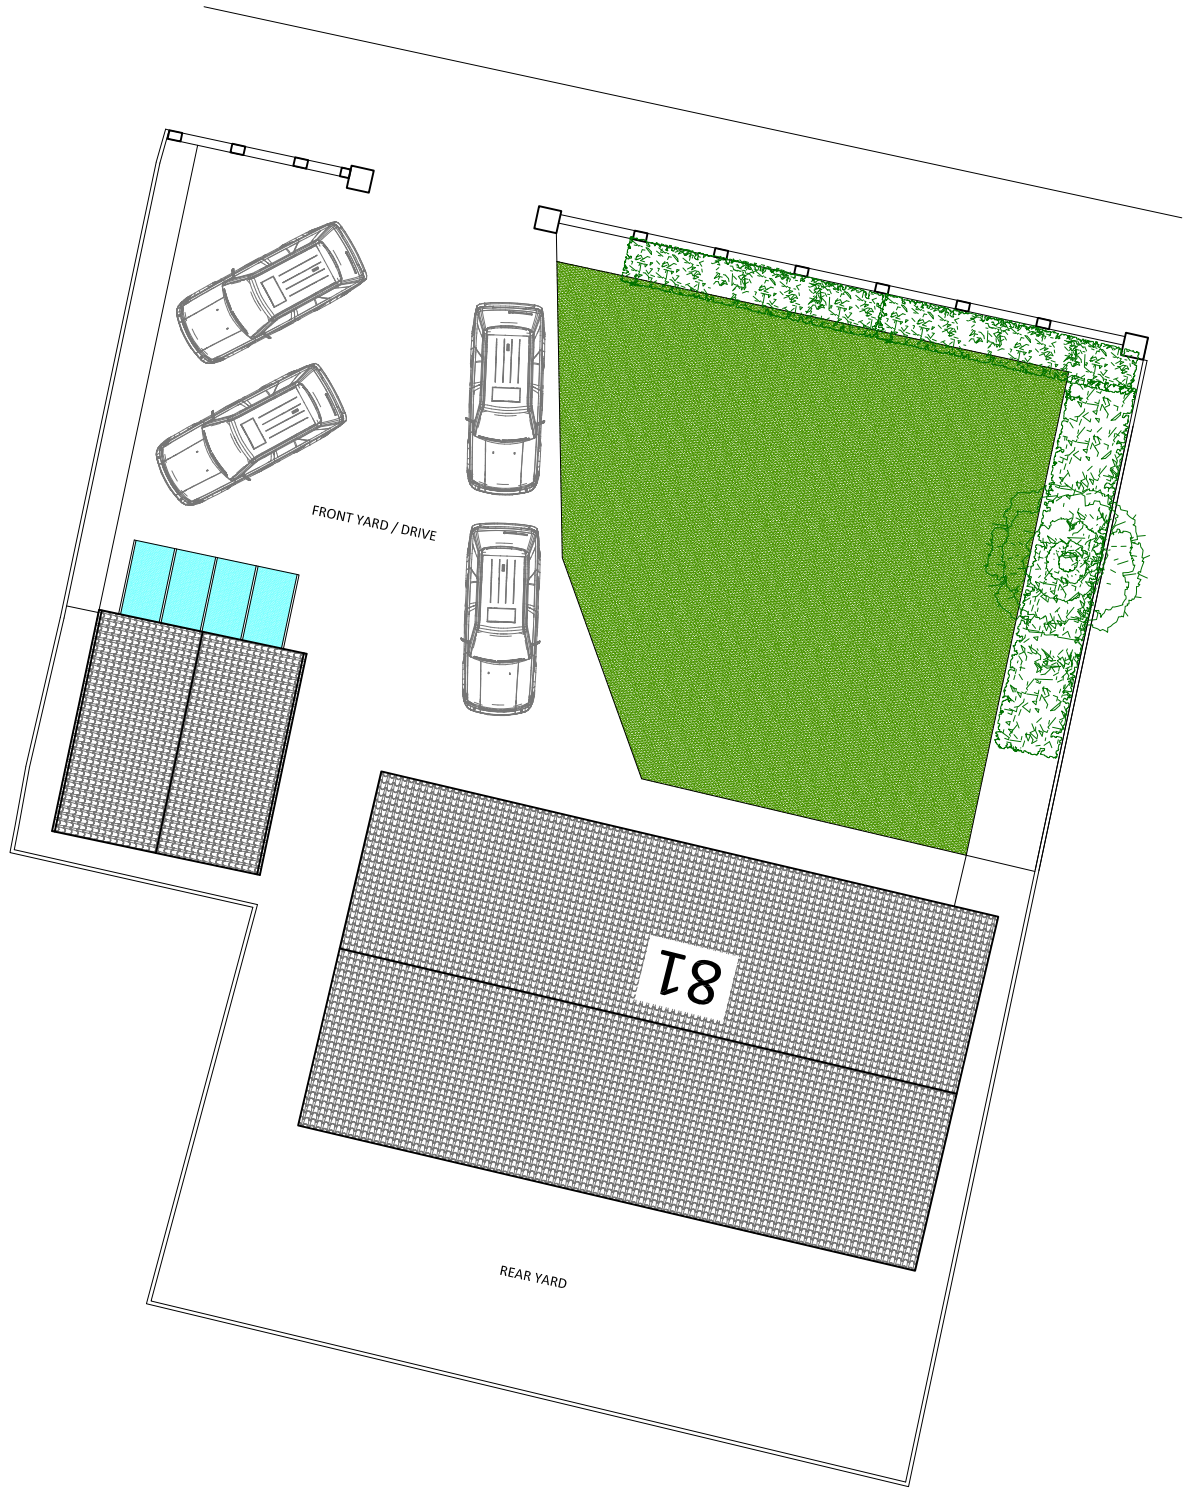

PROPOSED SITE PLAN

REV	DATE	AMENDMENTS

CLIENT	MISS ANGELA MANCINI
DRAWN BY	SK
DATE	25 MAY 2017
SCALE	1:50 @ A3
PROJECT REF	00126
DRAWING No	3/3

TITLE:
PROPOSED CHANGE OF USE FROM GARAGE TO 1 BED ROOM SELF CONTAINED FLAT AT:

81 GRAVER LANE
MANCHESTER
M40 1GQ

(No reliance should be placed upon dimensions which are scaled off this drawing ; please see annotations.)
(THIS DRAWING IS COPYRIGHT & SHALL NOT BE REPRODUCES WITHOUT PERMISSION.)

A3 ARCHITECTURAL SERVICES
90a BURY OLD ROAD, MANCHESTER, M8 5BW
TEL: 0161 7959980 MOB: 07771868293
EMAIL: info@a3architecturalservices.co.uk