



Existing Side Elevation

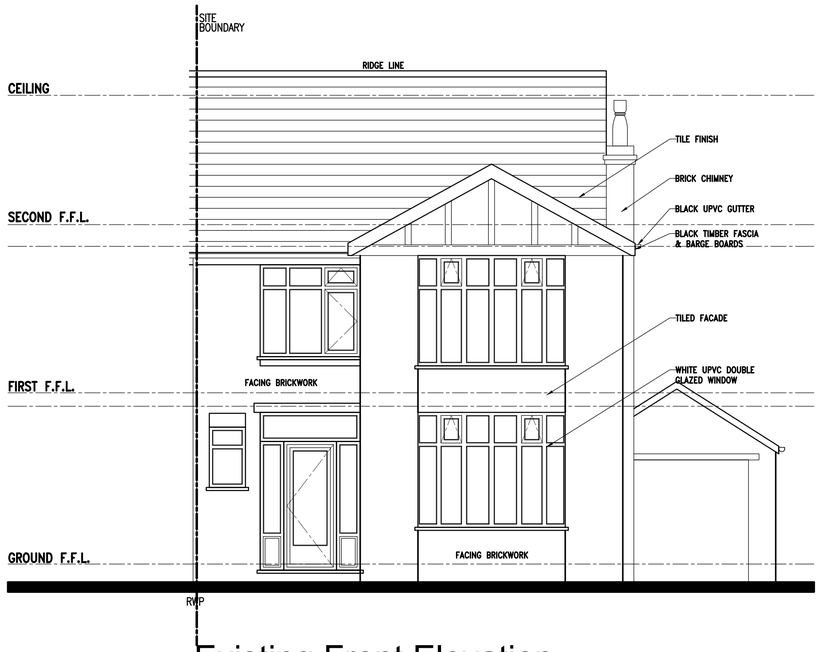

Existing Front Elevation

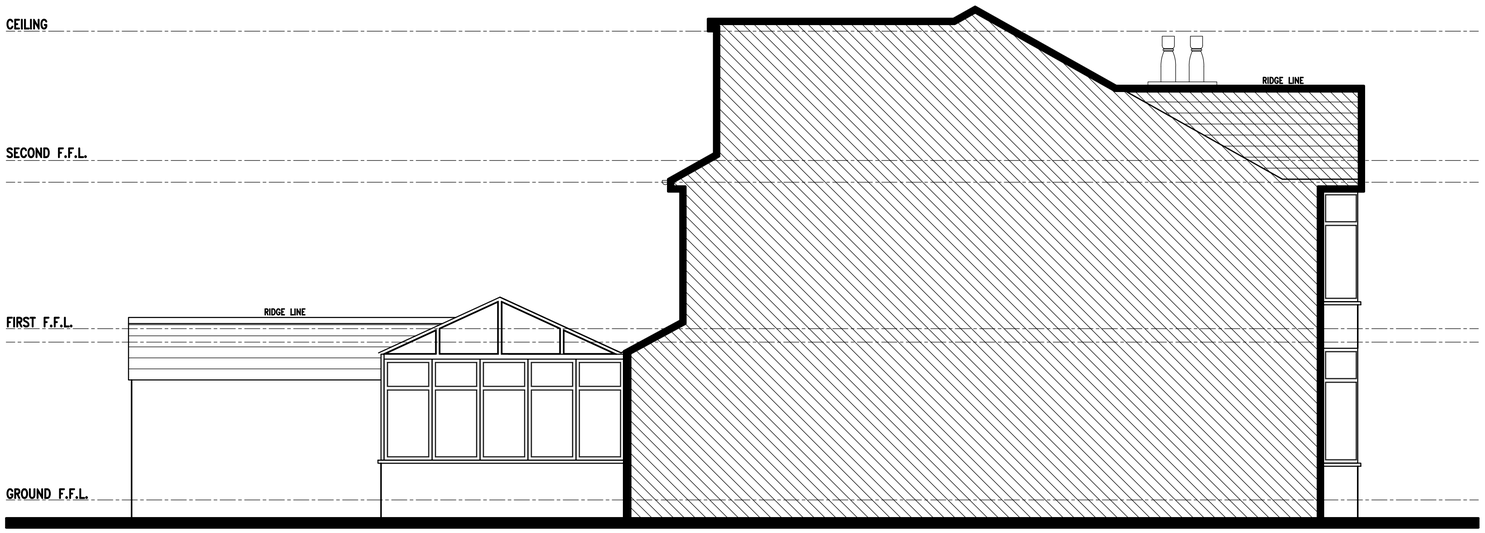

Existing Side Elevation



Existing Rear Elevation

MAGNUS TECHNICAL ENGINEERING
Magnus Technical Engineering Ltd.
Blackthorn House
Skull House Lane
Appley Bridge
WN6 9DB

Rev.	Description	By	Date

Project
Z Huq
246 Withington Road
Chorlton
Manchester
M21 0YB

Drawing Title
Existing Elevations

Drawing No.
HUQ/02

Rev.

Drawn by
W.I.

Scale
1:50

Date
May '17

1. Figured dimensions to be followed in preference to scale.
2. All dimensions are to be checked on site prior to the commencement of any work. Any discrepancies to be reported immediately & resolved prior to work commencing.
3. This drawing is the copyright of the Magnus Technical Engineering Ltd. and may not be copied or used without prior consent.