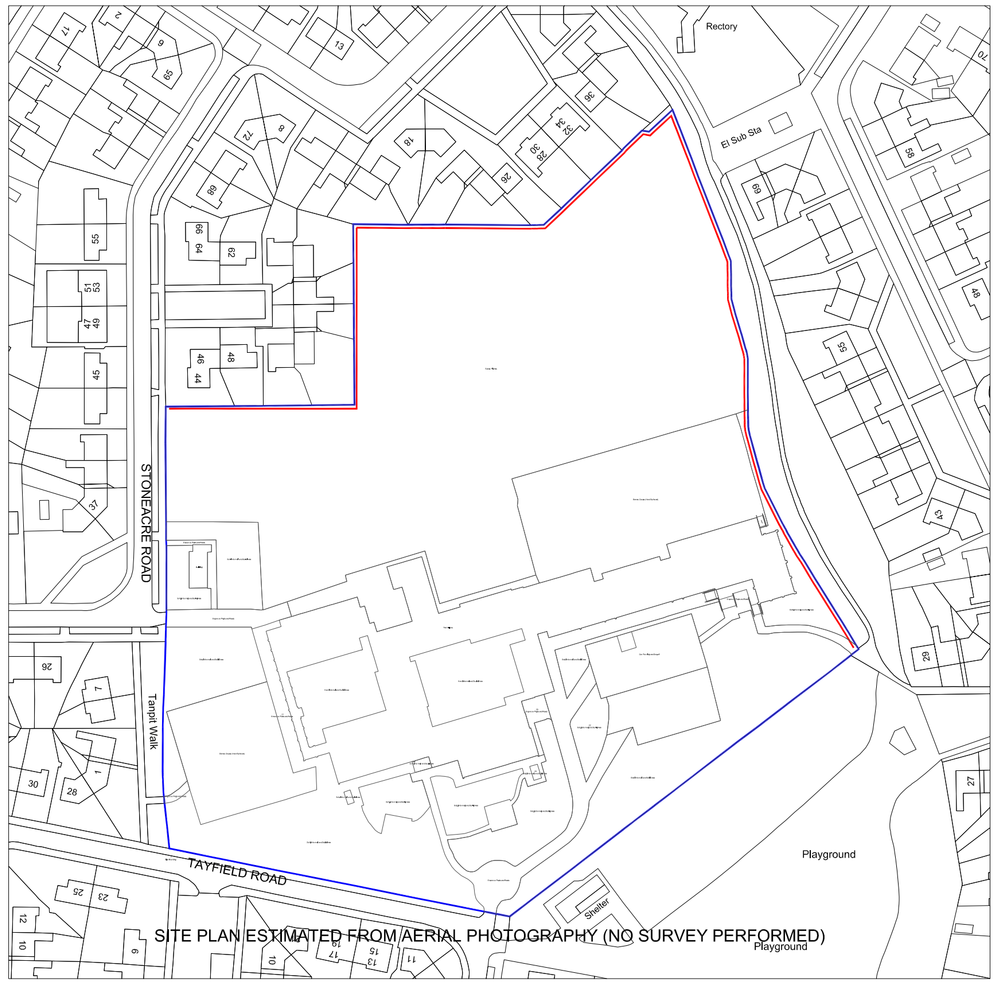

Location Plan

Scale 1:1250 @ A1

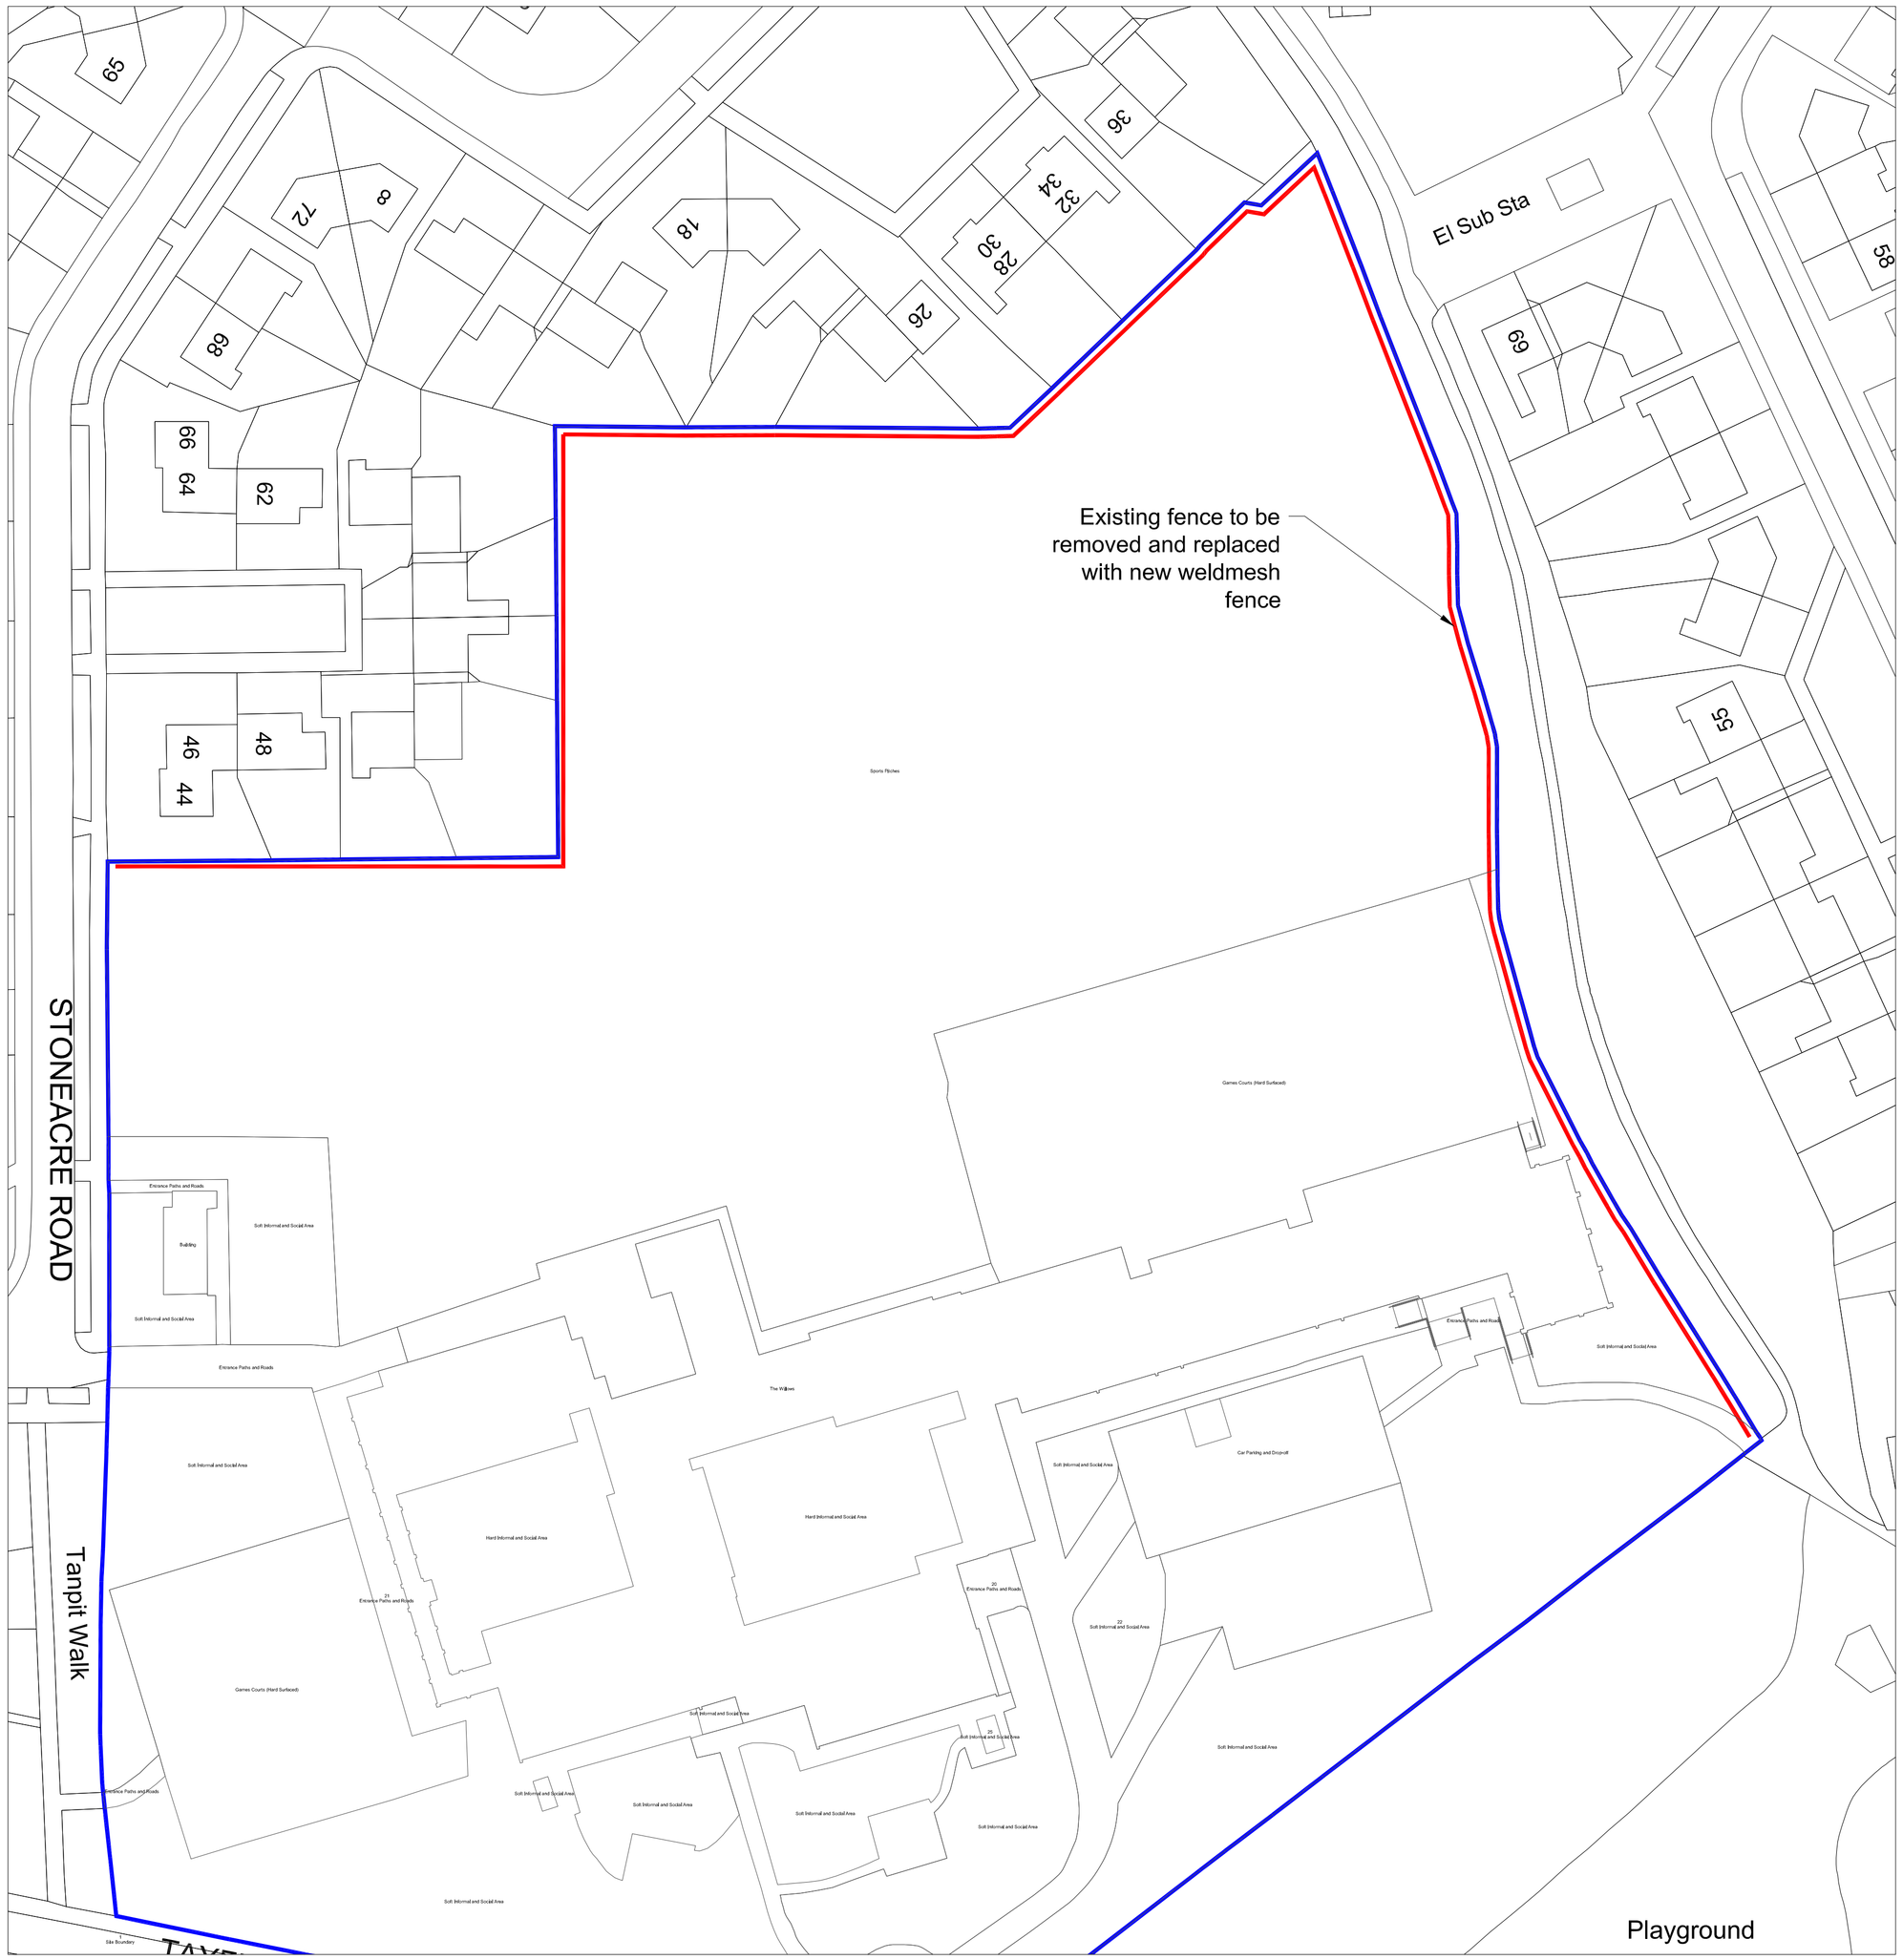

Site Plan

Scale 1:500 @ A1

0 10m 20m 50m

1:1250

0 5m 10m 20m

1:500

Notes

THIS DRAWING READ IN CONJUNCTION WITH :

Denotes area of works

Site Boundary

Rev	Description	Date	Dr by	App by

orligInal by	date created	Approved by
DK	22.11.16	

AHR Building Consultancy Ltd
Parsonage Chambers
3 The Parsonage
Manchester
M3 2HW
United Kingdom

T +44(0)161 8287900
E manchester@ahr-global.com
www.ahr-global.com

client

The School Governers of The Willows Primary School. Wythenshawe Manchester

project

Safeguarding

drawing

Location & Block Plan

project number	scalle	
2014.01093.016	1:1250 / 1:500	@A1
drawing number	rev	issue status
T01		Planning

This drawing is to be read in conjunction with all related drawings. All dimensions must be checked and verified on site before commencing any work or producing shop drawings. The orlginator should be notified immediately of any discrepancy. This drawing is copyright and remains the property of AHR.