

Existing Front Elevation



Existing Side Elevation

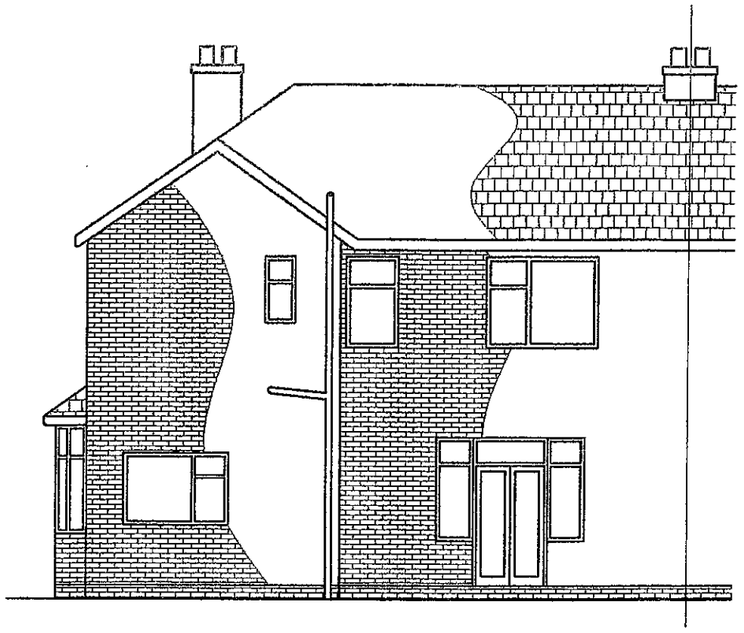

Existing Rear Elevation

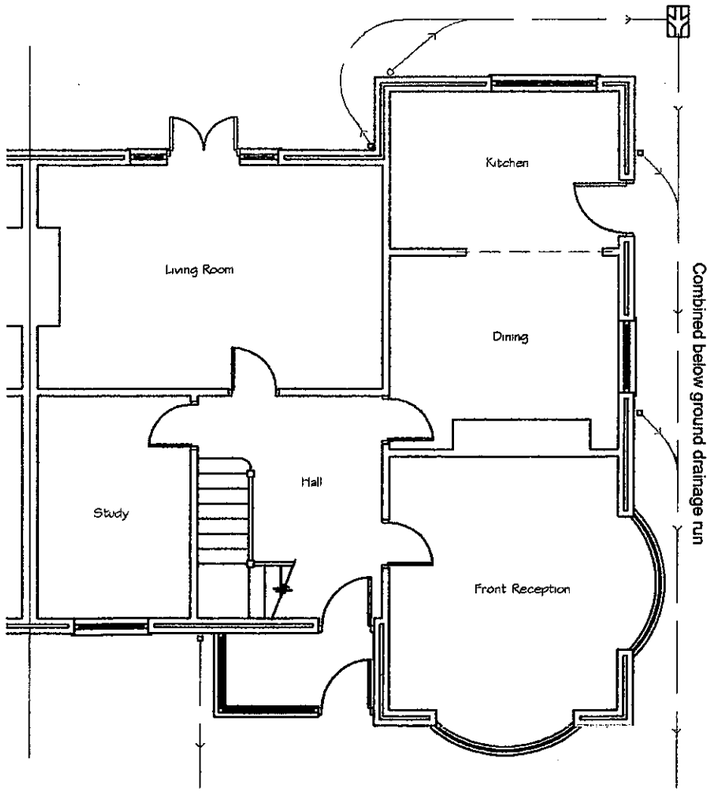

Existing Ground Floor Plan

Existing First Floor Plan

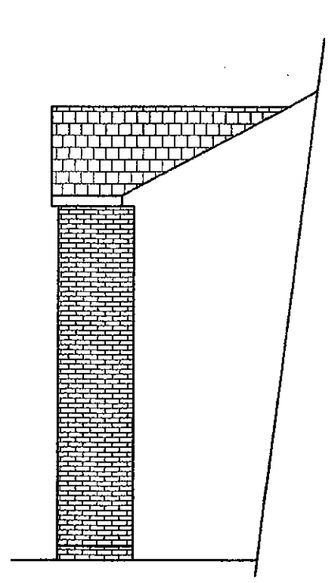

Existing Part Side Elevation

PLANNING AND BUILDING CONTROL
31 MAY 2017

Title	Proposed Side and Rear Extension Existing Elevations
Project	Two Storey Side & Single Storey Rear Extension
Location	26 Chandos Road South, Chorlton-cum-Hardy, Manchester. M21 0TF.
Scale: 1:100 @ A3	date: May 2017
Drawn by	Client: Mr Phil Lukes
Local authority: Manchester	
Drawing number: 01	Revision