
Notes:

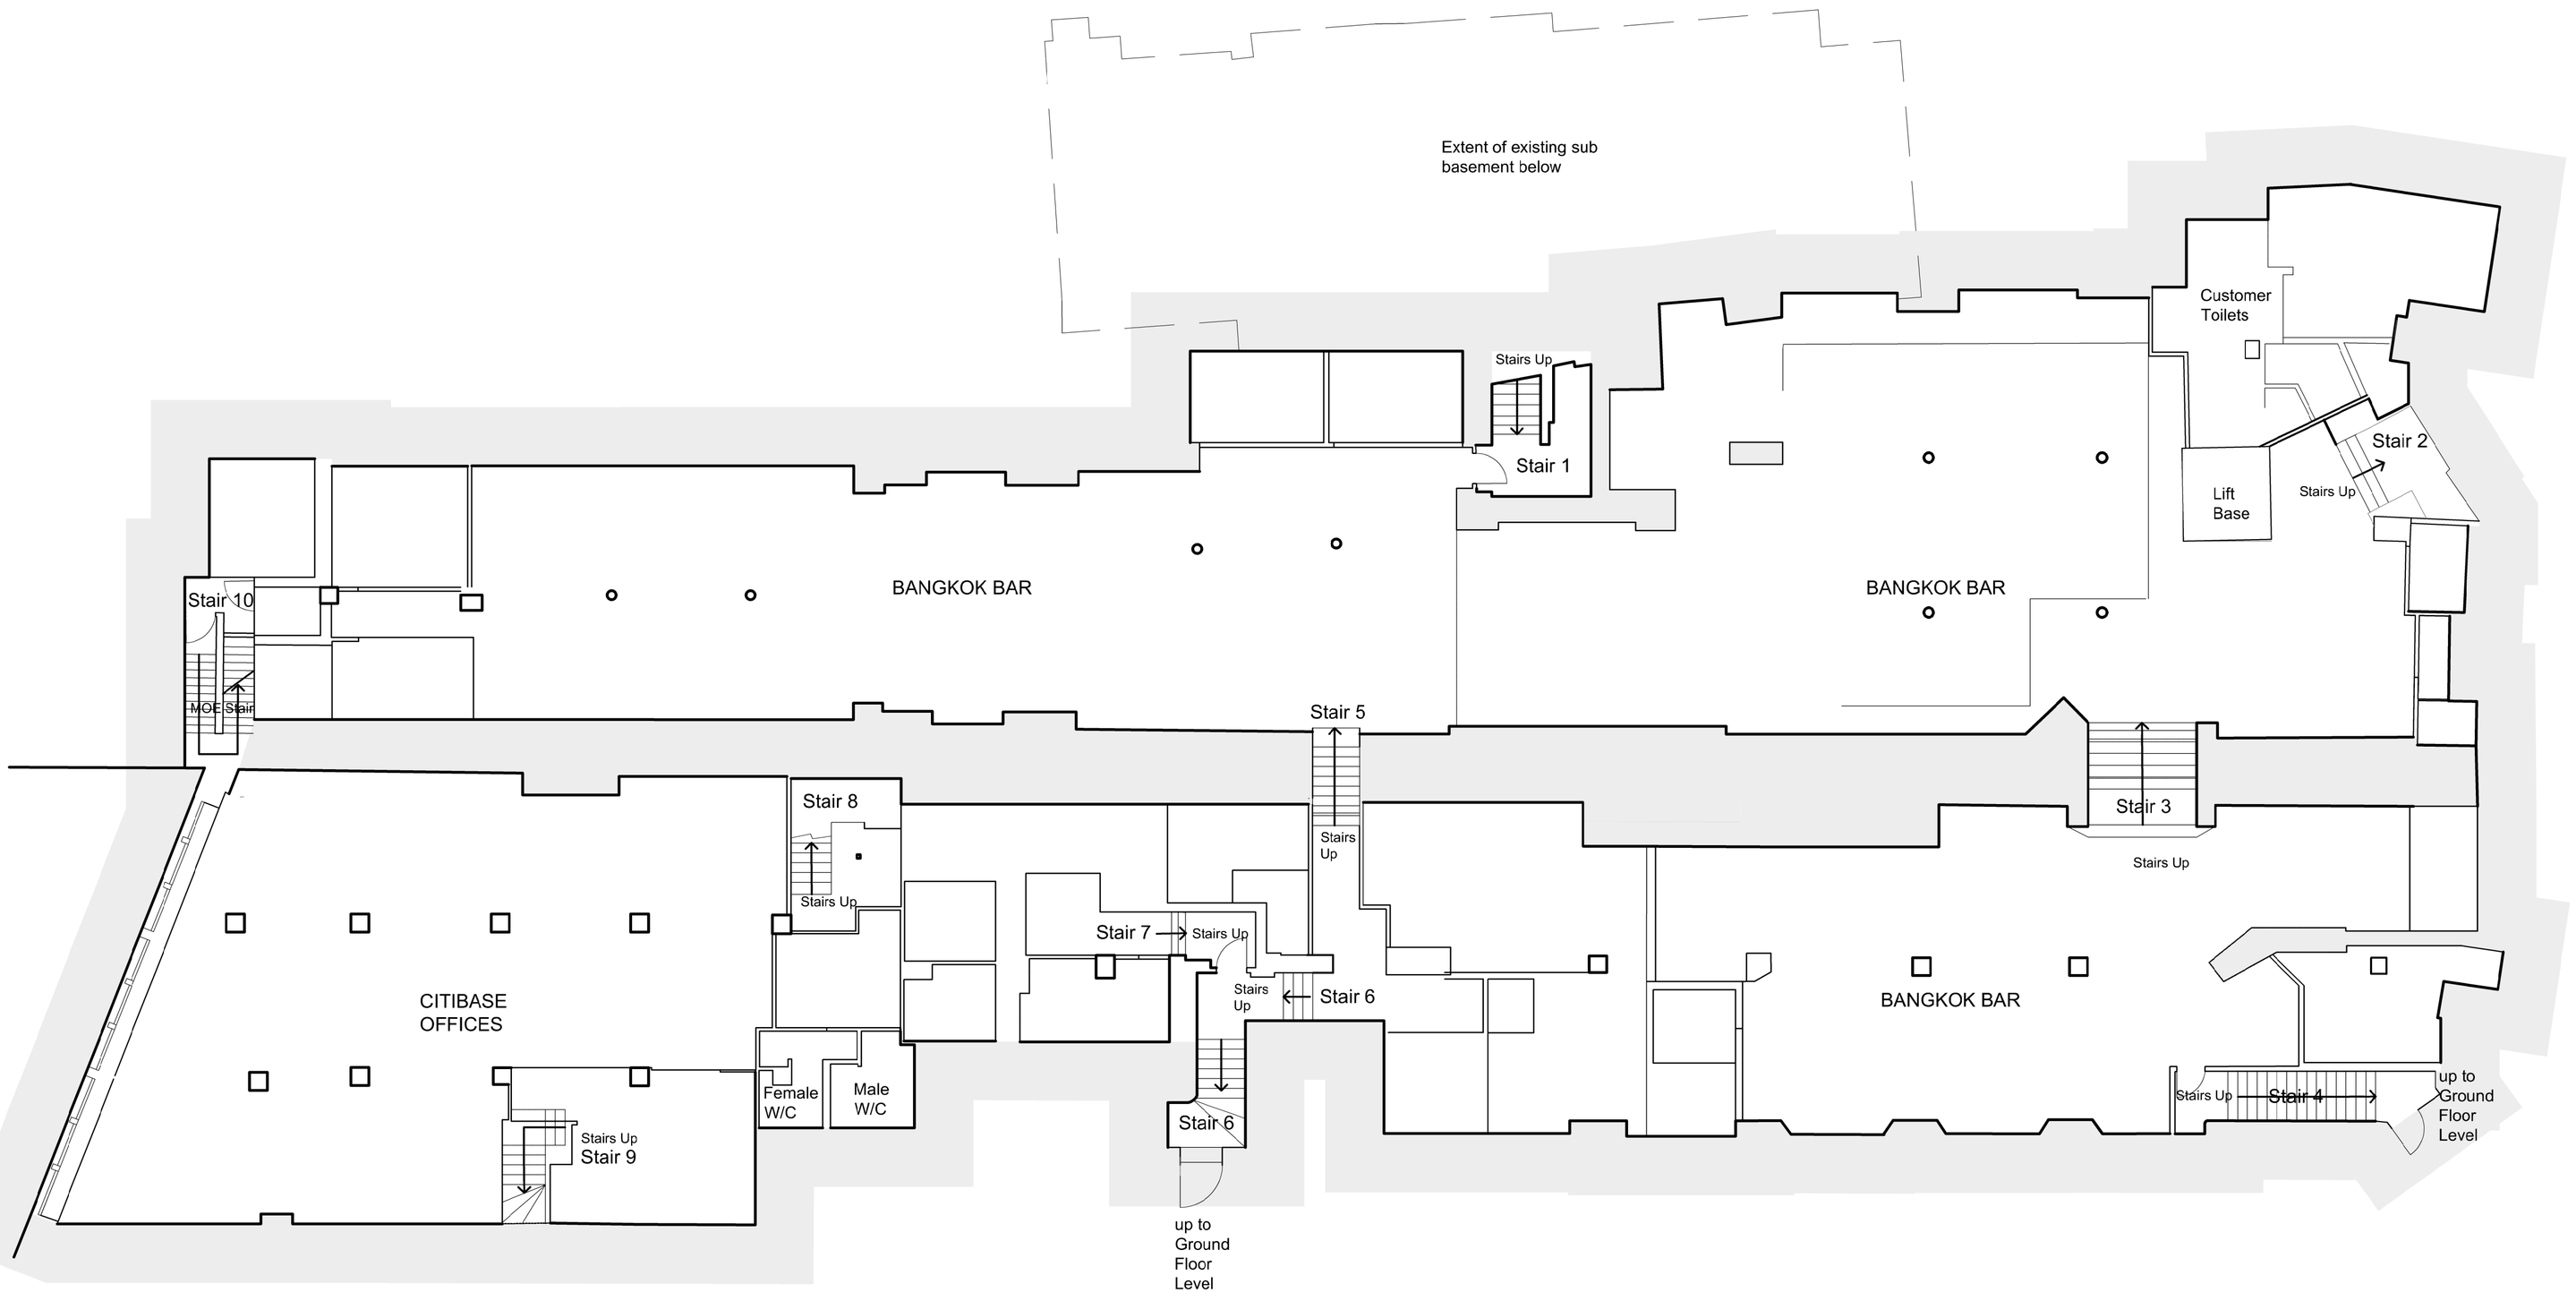

Level -2

39.280 - 39.370

Level -3

37.810 - 38.200

Rev:	Date:	Details:	By:	Chk:
B	10.04.17	Plans updated. Extent of existing sub basement added.	EJW	
A	04.04.17	Plans Updated	CCH	

EngineRoom
Unit E, Bristol Court
Martlesham Heath
Betts Avenue
Ipswich IP5 3RY

10m

10m

PLANNING

Client / Location:

40-46 PRINCESS STREET
MANCHESTER

Drawing:

Existing
Basement Plan

Scale:	Date:	Drawn:	Check:
1:100 @ A1	20.10.16	jra	

Job No:	Dwg No:	Rev:
1601008	102	B

© EngineRoom(technical) Ltd. This title block is 100mm wide at full scale.
Do not scale. Work to figured dimensions only which should be verified on site.