DRAWING No: 14

14

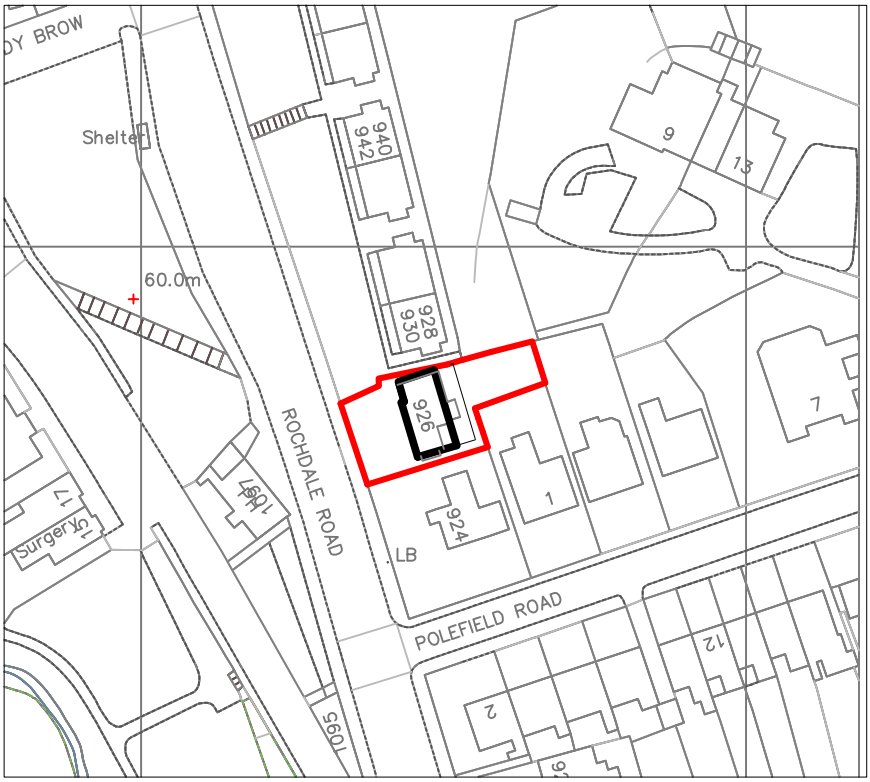

North

20 0 20 40 60 80 100

Metres

L O C A T I O N P L A N scale 1:1250



20 0 20 40

Metres

B L O C K P L A N scale 1:500

16-06-2017

Crown Copyright 2017. Streetwise Licence No. 100047474

926 Rochdale Road Manchester M9 7EP

EXTENSIONS AND ALTERATIONS