

SCALE 1 : 20

0m 2 4 6 8 10

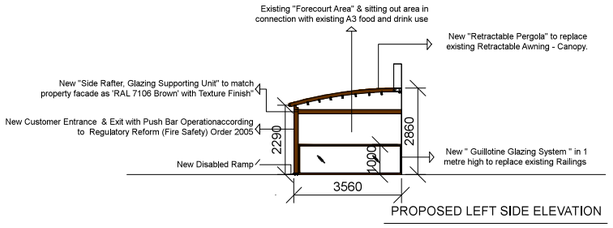


PROPOSED LEFT SIDE ELEVATION

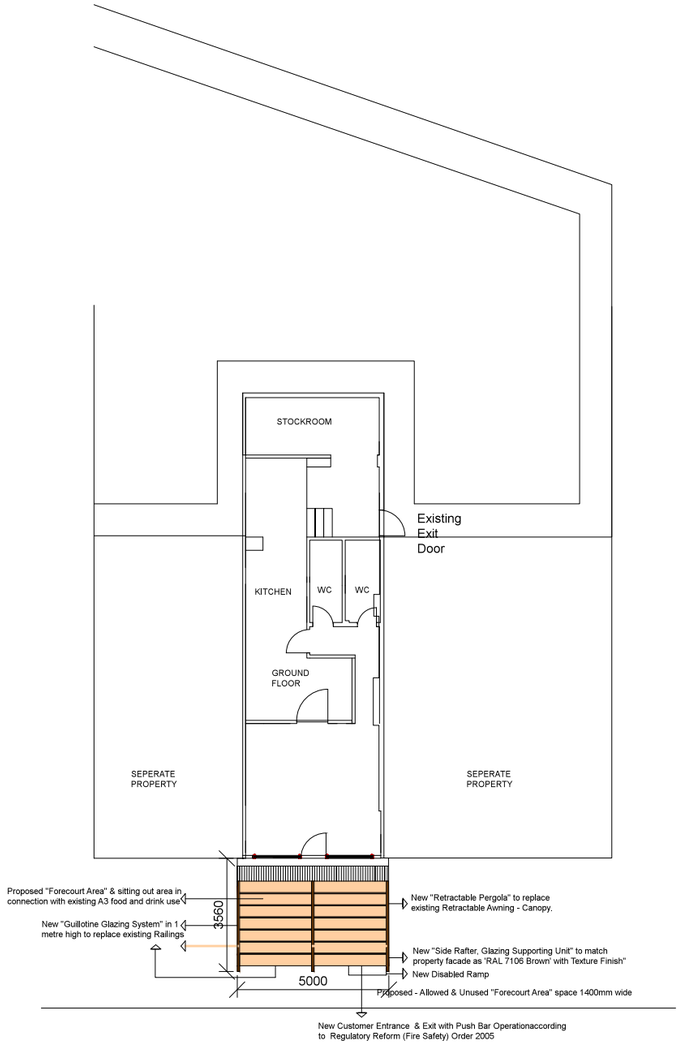


Public Footpath | PAVEMENT 3990mm wide


WILBRAHAM ROAD

PROPOSED PLAN

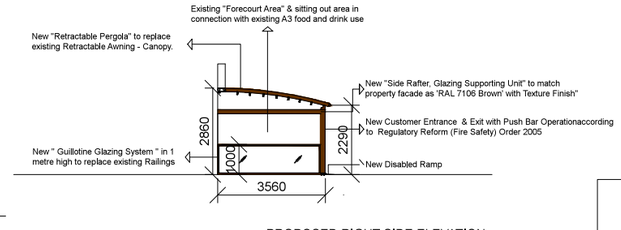

PROPOSED RIGHT SIDE ELEVATION

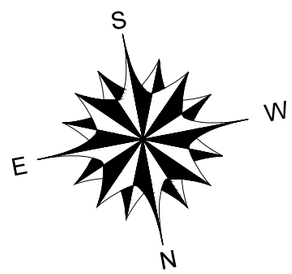

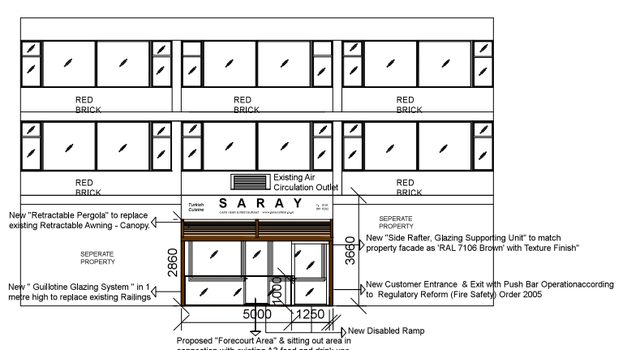

PROPOSED FRONT ELEVATION

ⓒTHE CONTENTS OF THIS DRAWING REMAIN THE SOLE PROPERTY OF SENOL 2 LIMITED t/a GOSS OUTDOOR AND MUST NOT BE COPIED OR REPRODUCED WITHOUT PRIOR PERMISSION.

FULL SURVEY CARRIED OUT BY OUR ARCHITECT, DRAWING PRODUCED USING INFORMATION SUPPLIED BY OUR OWN SITE MEASUREMENTS.

project

SARAY CAFE, BAR & RESTAURANT
609 WILBRAHAM ROAD
CHORLTON / MANCHESTER
M21 9AN

PROPOSED PLANS

date	drawn	checked by
15/06/2017	DS	SS


scale	drg. no
1:20	10012017-1423 B

Right Wing, Perspective View
Proposed Condition 3D 3





Left Wing, Perspective View
Proposed Condition 3D 1

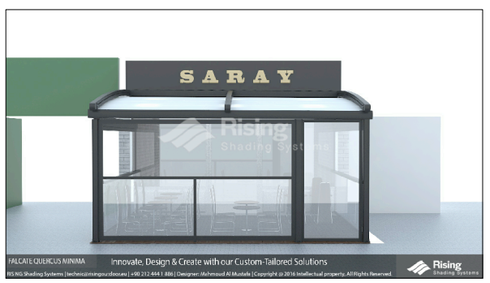

Front View
Proposed Condition 3D 2