
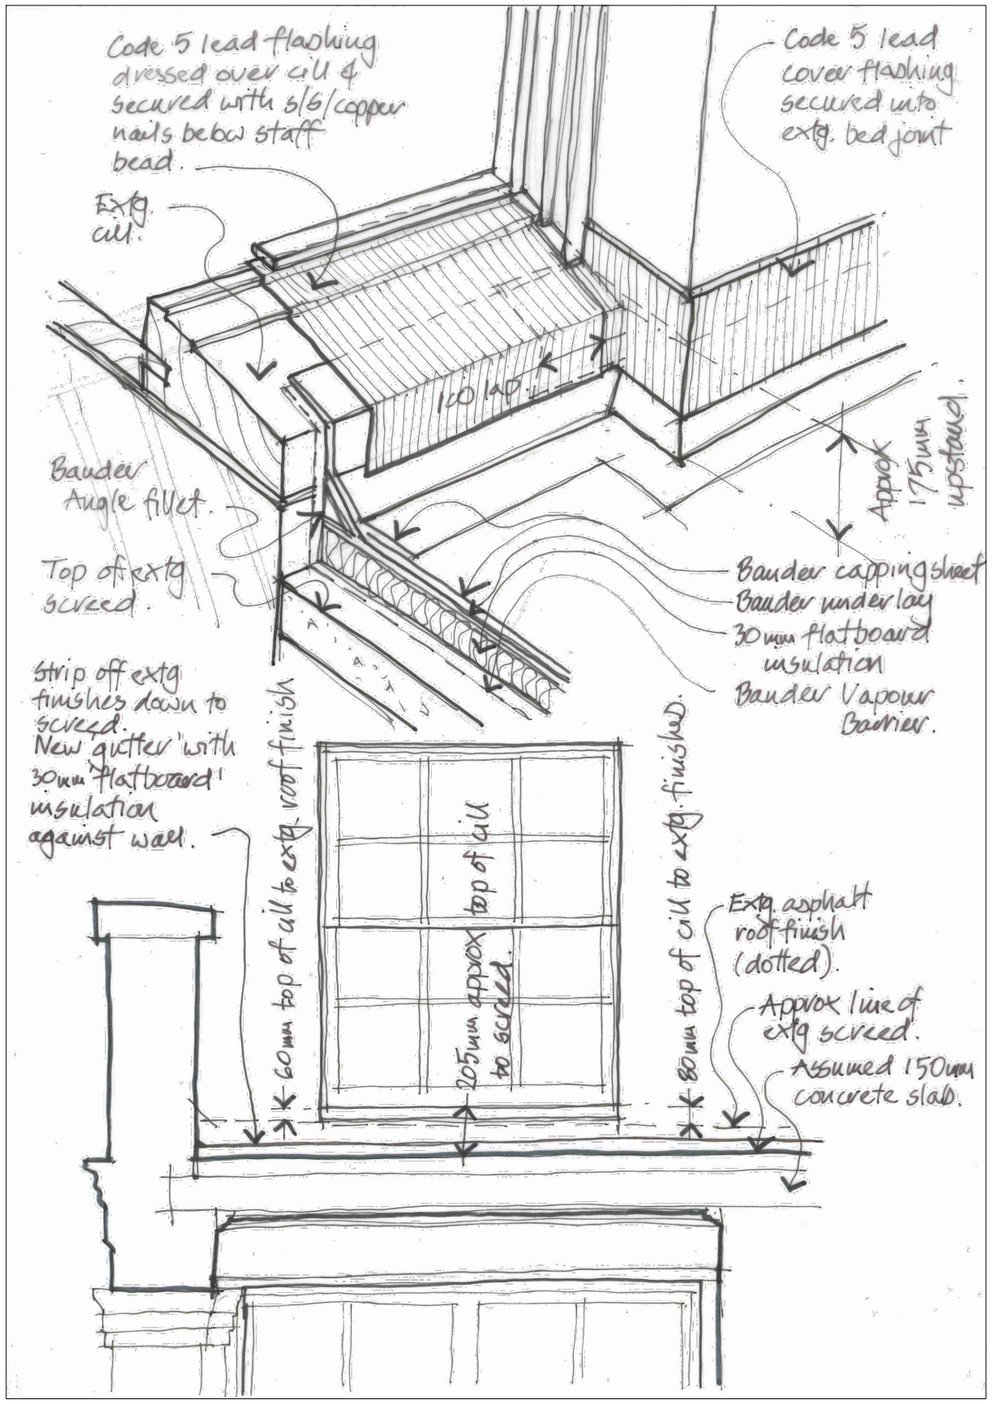


Detail 1

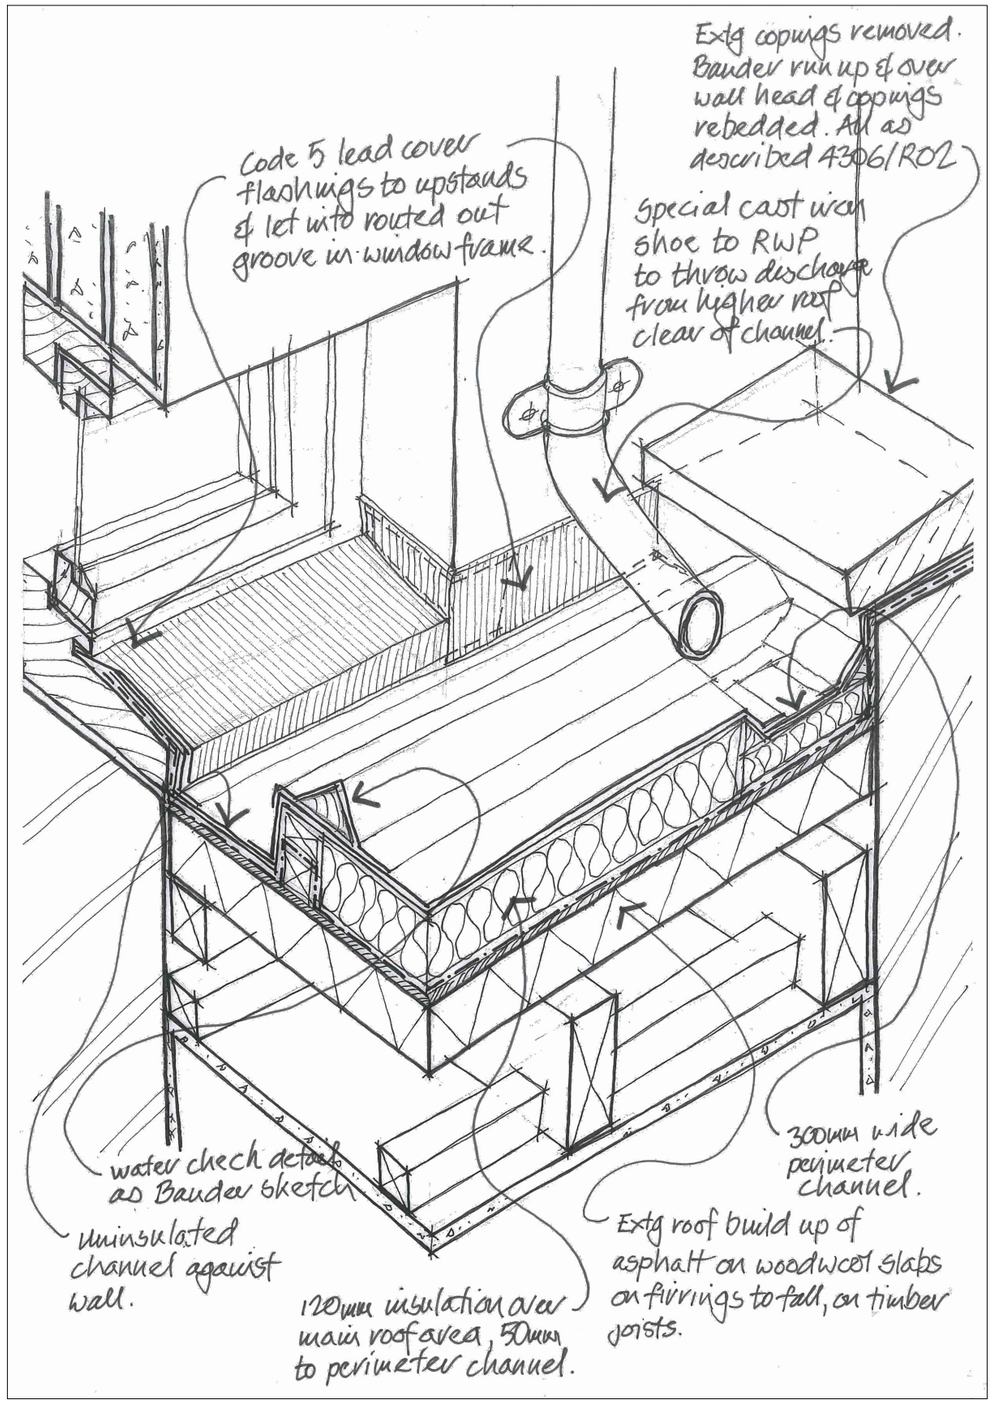

Detail 2

Contract
DH43906: Heaton Hall Phase 4

Client Manchester City Council C.T.S.

Building / Structure Orangery, Heaton Hall

Abutment to Low Window Cills

Drawing No. R03

Scale NTS

Contract No.	4306	Drawn	LH
Date	Dec 2016	Revision	-

LLOYD EVANS PRICHARD
Boardwalk, 21 Little Peter Street, Manchester, M15 4PS
Tel: 0161-834 6251, Web: www.lep-architects.co.uk