
Notes:

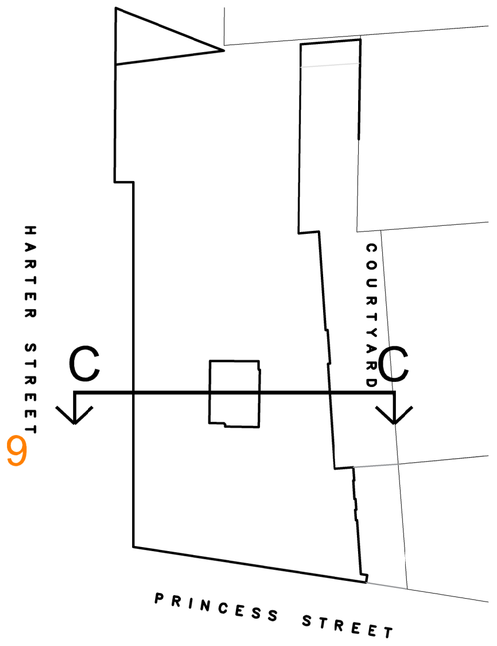

Location plan
Scale: 1:500

Assumed roof detail

Assumed roof detail

OFFICES

OFFICES

OFFICES

OFFICES

OFFICES

OFFICES

OFFICES

OFFICES

OFFICES

Blocked Window

Blocked Window

Blocked Window

Internal 5th Floor Level

Internal 4th Floor Level

Interna 3rd Floor Level

Internal 2nd Floor Level

Internal 4th Floor Level

Internal 3rd Floor Level

Internal 2nd Floor Level

Metal Platform

Roof above Peking Court

Internal 1st Floor Level

59.50

PEKING COURT RESTAURANT

EFE'S RESTAURANT

COURTYARD

BANGKOK BAR

BANGKOK BAR

BANGKOK BAR

HARTER STREET

Level 10 61.48

Level 8 57.94

Level 6 54.47

Level 4 50.89

Level 2 46.66

Level 0 43.09

41.33

58.96 Level 9

55.61 Level 7

52.26 Level 5

48.89 Level 3

45.42 Level 1

41.71 Level -1

40.83

5m

5m

Rev:	Date:	Details:	By:	Chk:
A	06.04.17	Section Updated		CCH

EngineRoom
Unit E, Bristol Court
Martlesham Heath
Betts Avenue
Ipswich IP5 3RY

PLANNING

Client / Location:
40-46 PRINCESS STREET
MANCHESTER

Drawing:
Existing Section C-C

Scale:	Date:	Drawn:	Check:
1:50 @ A1	20.10.16	jra	

Job No:	Dwg No:	Rev:
1601008	112	A

© EngineRoom(technical) Ltd. This title block is 100mm wide at full scale.
Do not scale. Work to figured dimensions only which should be verified on site.