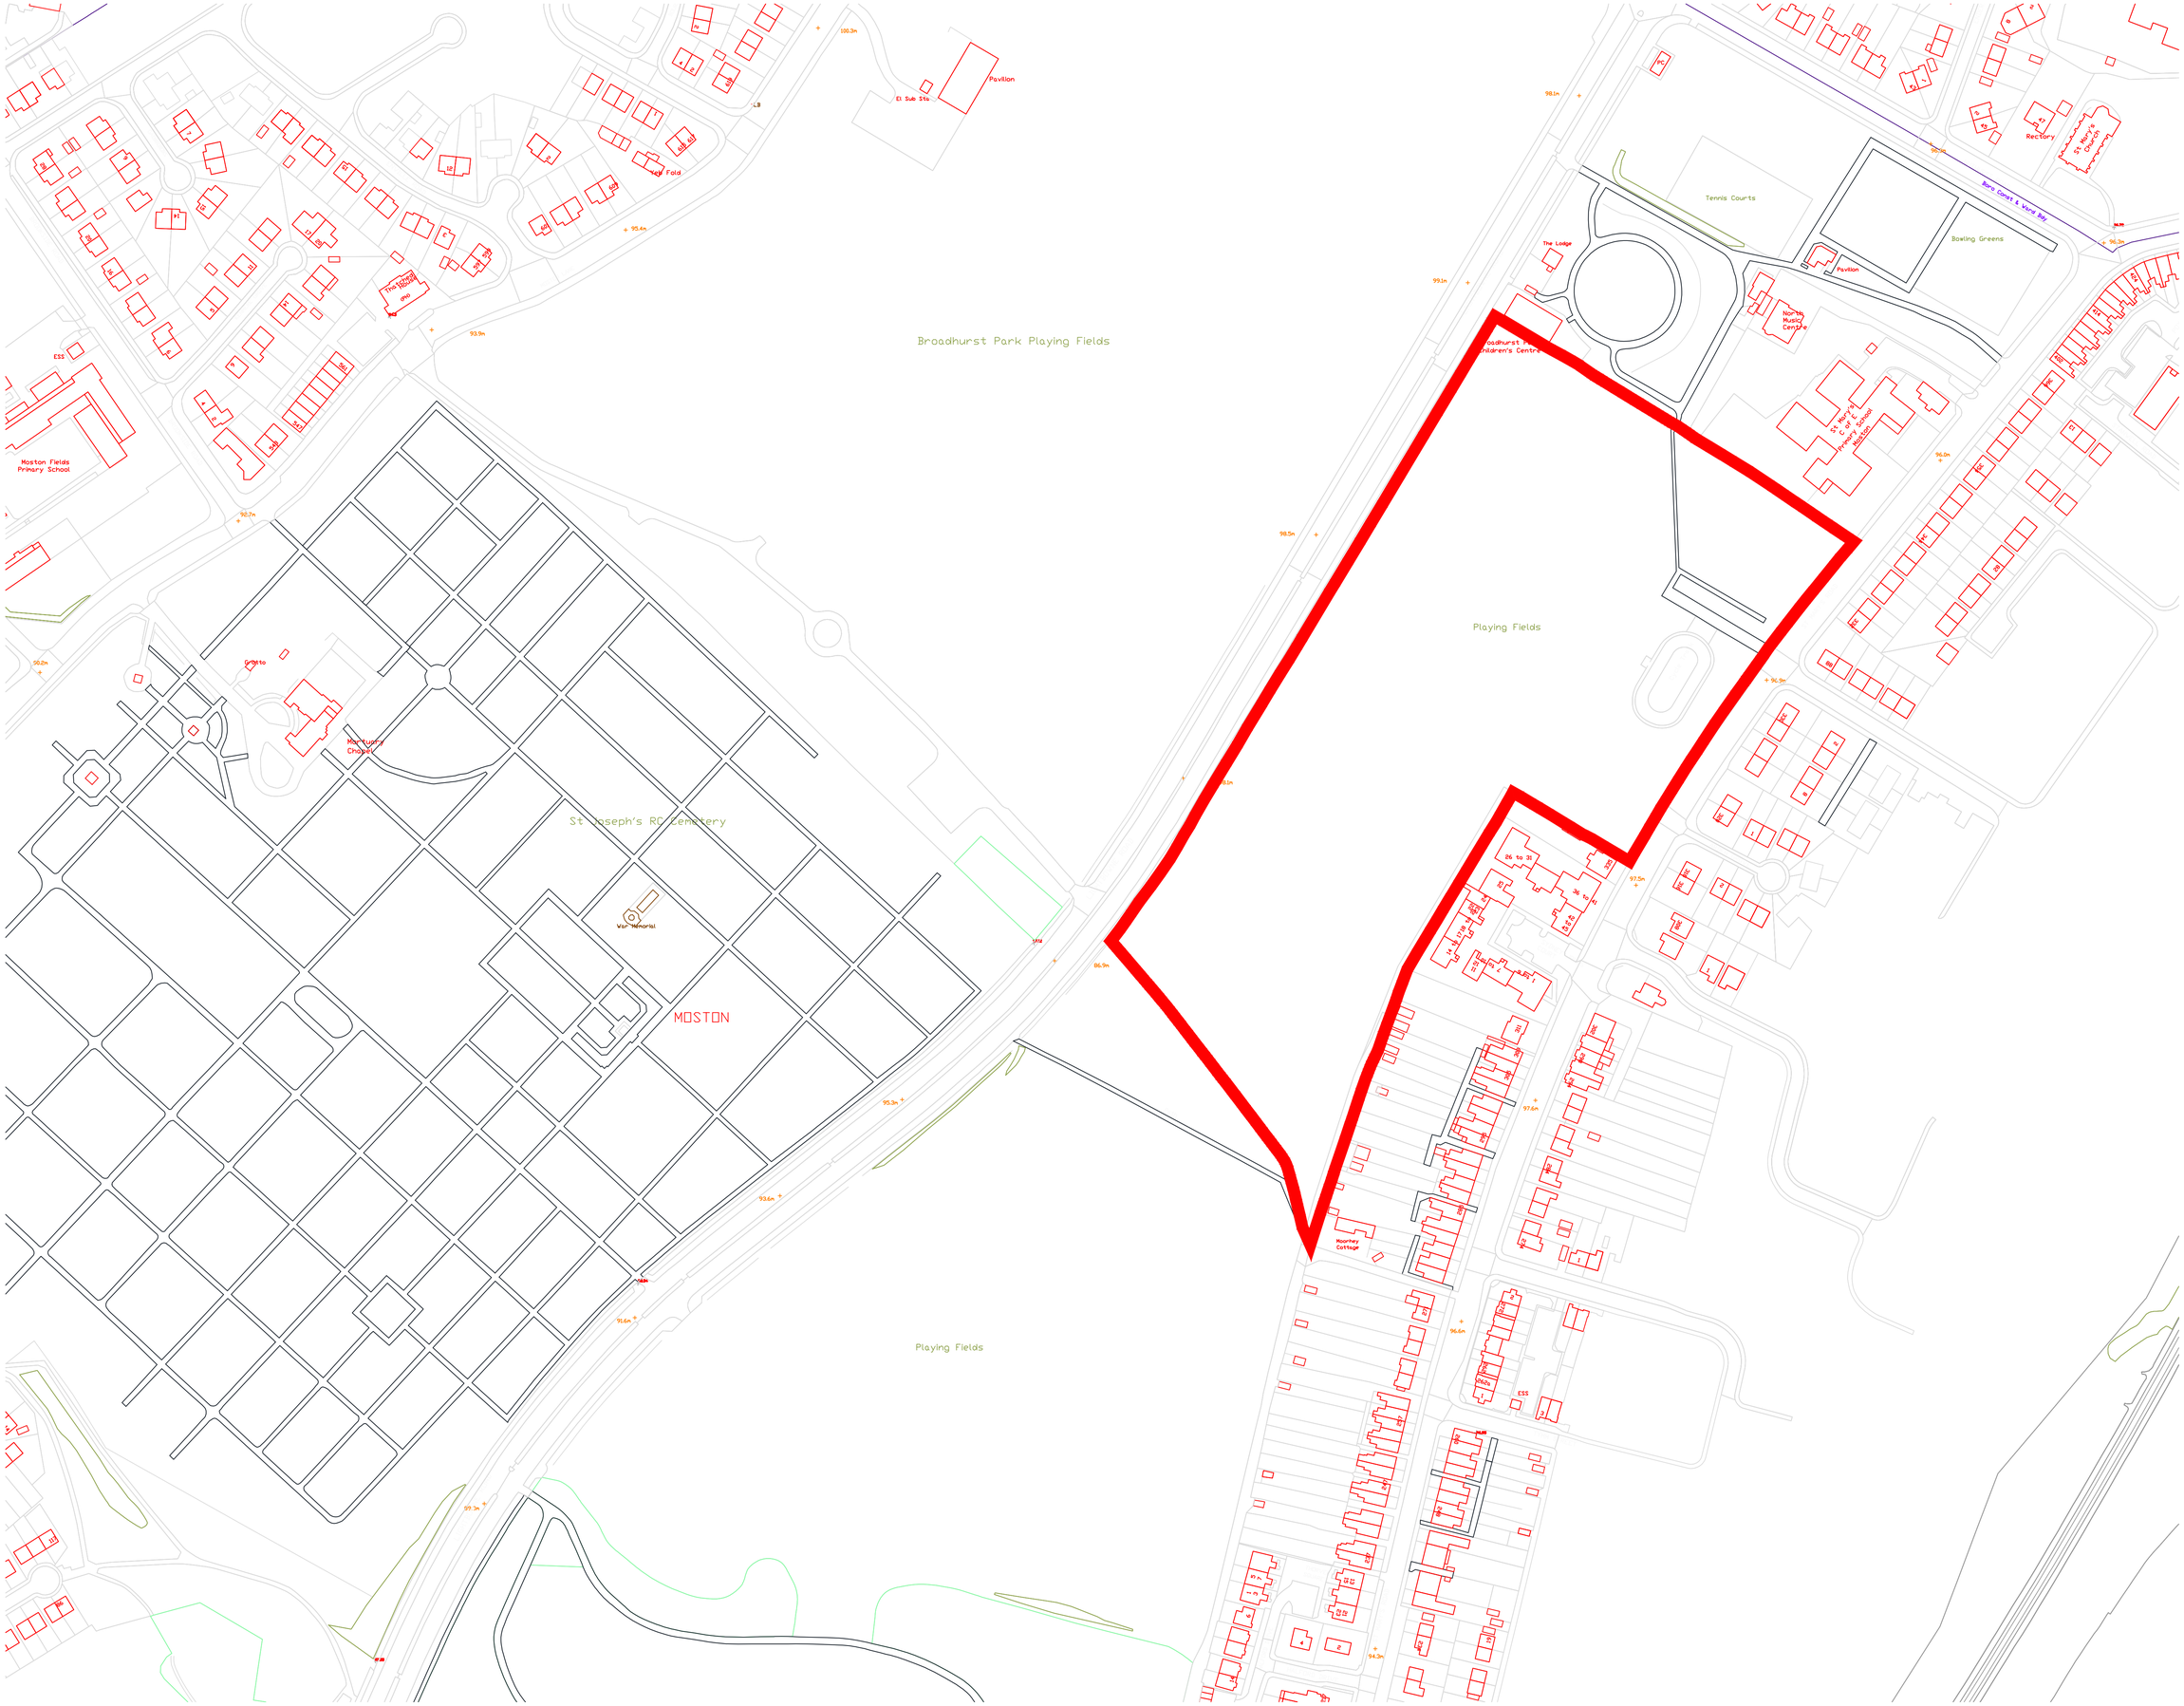



NOTES:

1) UNDER NO CIRCUMSTANCES SHOULD DIMENSIONS BE SCALED FROM THIS DRAWING "IF IN DOUBT ASK"

2) THIS DRAWING IS TO BE READ IN CONJUNCTION WITH ALL OTHER RELEVANT DRAWINGS, ANY DISCREPANCIES, ERRORS OR OMISSIONS TO BE BROUGHT TO THE ATTENTION OF TAYLOR YOUNG.

3) ALL DIMENSIONS TO BE CHECKED BEFORE COMMENCEMENT

4) THIS DRAWING IS THE PROPERTY OF TAYLOR YOUNG AND MUST NOT BE COPIED OR REPRODUCED EITHER IN WHOLE OR IN PART WITHOUT WRITTEN PERMISSION

drawing originated by: RLiu — date: 16/05/11

| revisions | drawn | date |
|---|---|---|
| 114 | RL/SDH | 16/05/11 |

ISSUED FOR PLANNING.

PLANNING

FC UNITED OF MANCHESTER
Proposed New Stadium
& Associated Facilities

Site Location Plan

Scale: 1:1250 @ A1
Reviewed by : SDH

| job | drawing | rev |
|---|---|---|
| 5535 | EX_90_001 | 114 |

taylor young|ty

chadsworth house
wilmslow road
handforth
cheshire
sk9 3hp

**tel: 01625 542 200**
**fax: 01625 542 250**
mail@tayloryoung.co.uk
www.tayloryoung.co.uk

EMS 75854
FS 00920

architecture
graphics
healthcare planning
interior design
landscape architecture
regeneration
town planning
urban design
3D visualisation