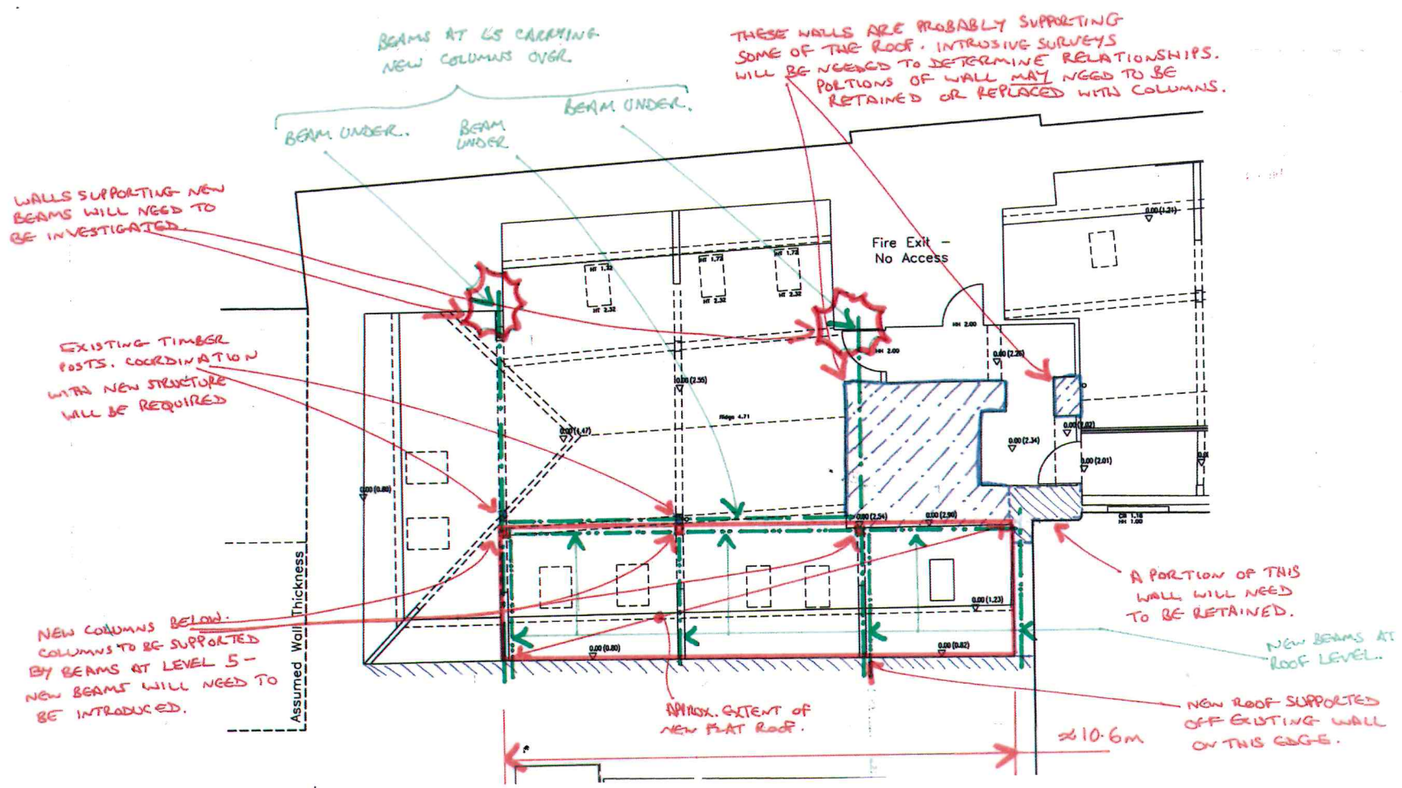


INDICATIVE ARRANGEMENT

(SHOWING CHANGES AT ROOF & L5)

General notes:

1. All arrangements are indicative only pending design development, completion of surveys and completion of intrusive investigations.
2. Any existing structure shown is indicative only and is to be confirmed by intrusive investigation.
3. These sketches are to be read in conjunction with all Architect's drawings, reports and other information.
4. Temporary works, including all propping during demolition and construction, are the responsibility of others.
5. Materials testing, including weldability testing where necessary, will be needed to determine capacity of existing members and connections to them.

GENERAL NOTES:

Rev:	Description:	Date:	By:
V01	FIRST ISSUE	12/04/17	TJM

curtins
Merchant Exchange, 17-19 Whitworth Street West, Manchester, M1 5WG
0161 236 2394
manchester@curtins.com
www.curtins.com
Structures • Civils • Environmental • Infrastructure • Transport Planning • Sustainability • Expert Advisory Services
Birmingham • Bristol • Cardiff • Douglas • Dublin • Edinburgh • Glasgow • Kendal • Leeds • Liverpool • London • Manchester • Nottingham

Project: 40-46 Princess Street

Drg Title: INDICATIVE ARRANGEMENT FOR NEW FLAT ROOF (NORTH)

Status: PRELIMINARY

Drawn By: TJM | Checked By:

Designed By: TJM | Date:

Scale: NTS

Project No:	Originator:	Zone:	Level:	Type:	Discipline:	Category / Number:	Rev:
064084	CUR	00	ZZ	DR	S	SK04	V01

\\mals01\redirectedFolders\moran_t\Desktop\