THIS DRAWING TOGETHER WITH THE DESIGN IS COPYRIGHT OF THE ARCHITECT.
FIGURED DIMENSIONS SHOULD BE FOLLOWED AND SCALED DIMENSIONS SHOULD BE CHECKED WITH THE ARCHITECT.
ANY DISCREPANCY MUST BE REPORTED TO THE ARCHITECT IMMEDIATELY AND PRIOR TO PROCEEDING.

REVISIONS
REV 'B' 26.02.2017
ROOFLIGHTS ANNOTATED.

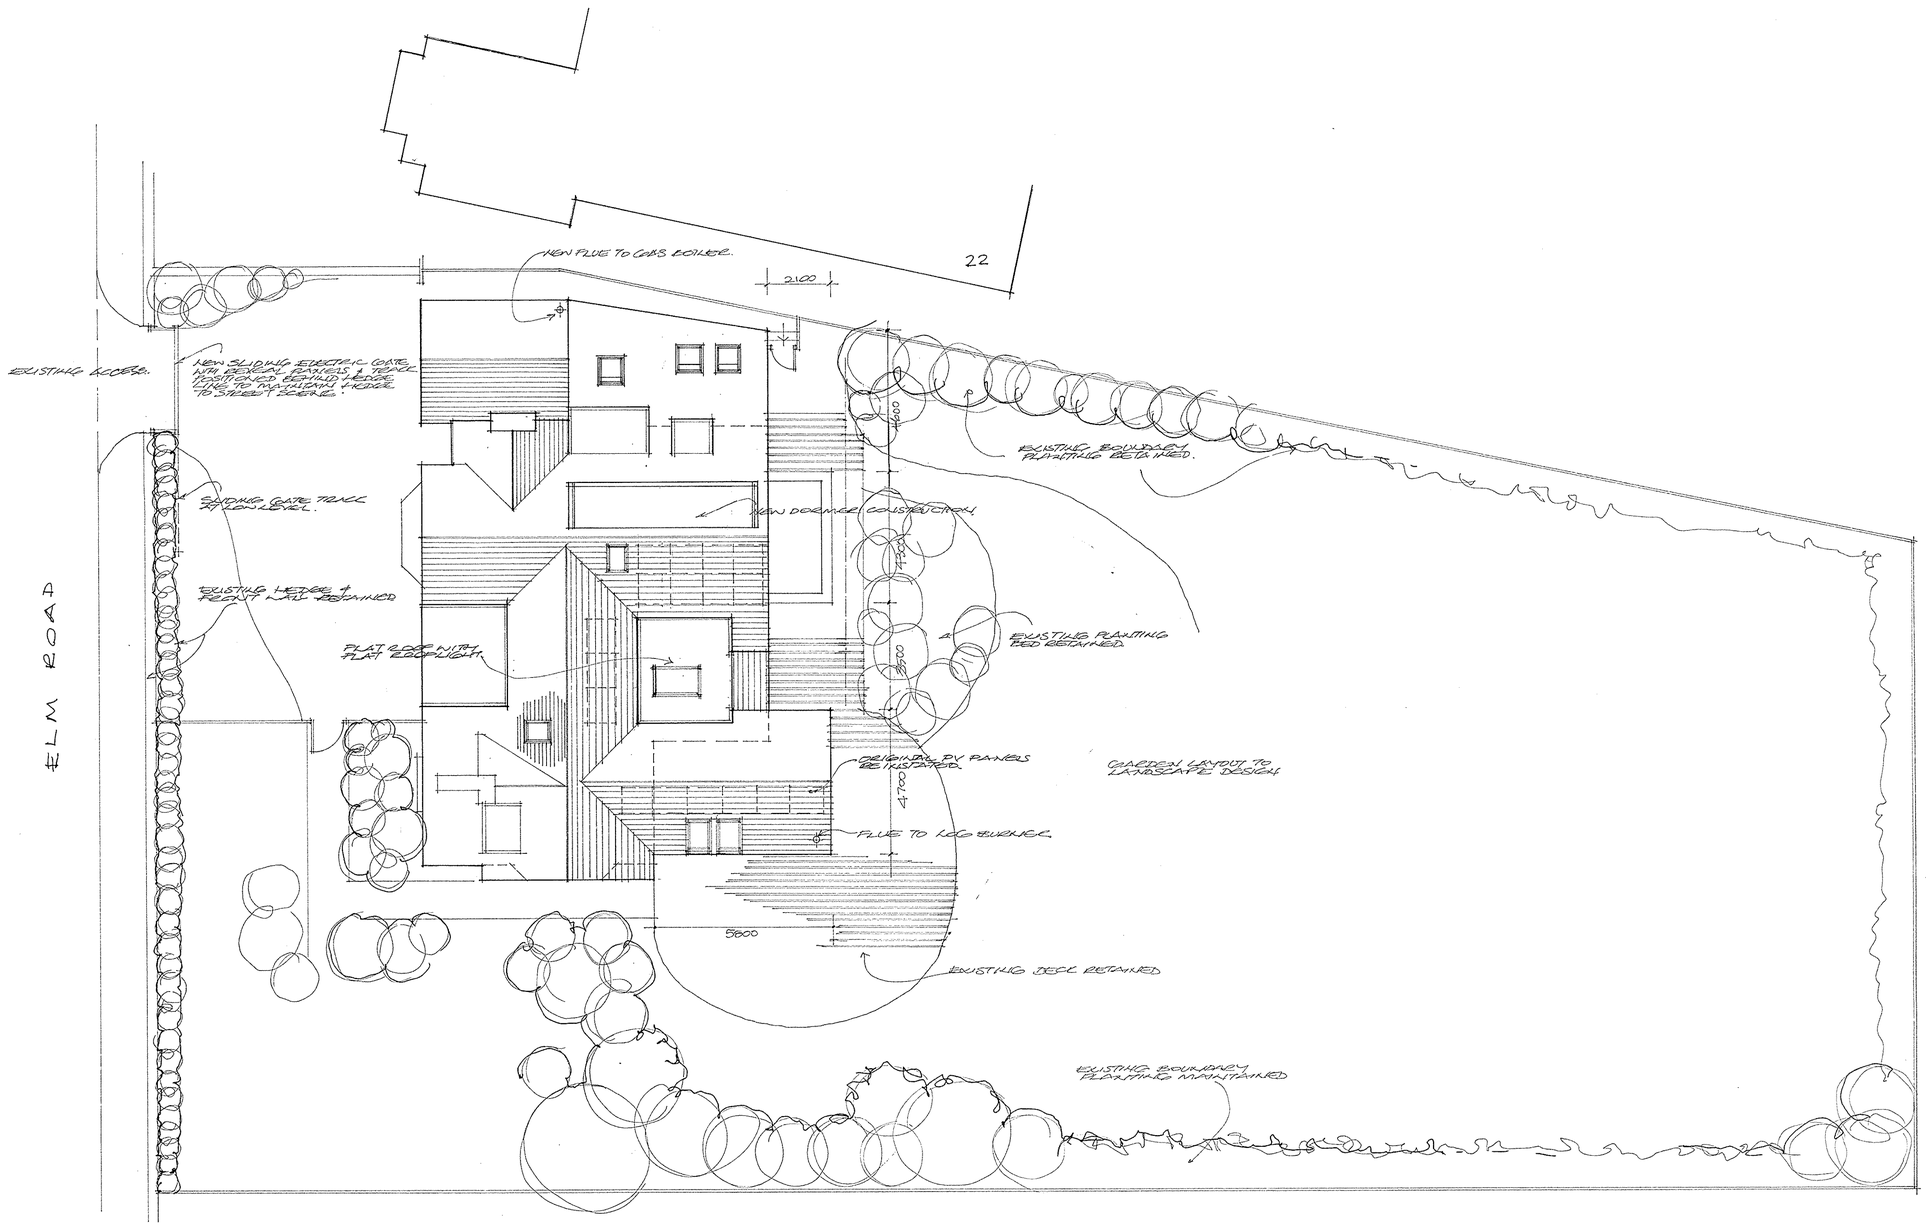

SITE LAYOUT

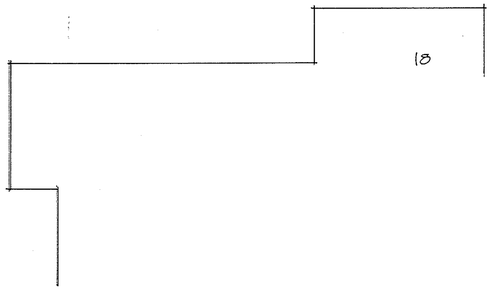

Original Drawn By	Date
EW	February 2017

wdp
chartered architects

the wright design partnership
15 main street, Kirkby lonsdale, cumbria LA6 2AQ
tel / 015242 71697 email / mail@wdparchitects.co.uk

Client	Halpenny
Contract	Alterations and Extension to 20 Elm Road, Didsbury Manchester
Drawing title	PROPOSED SITE LAYOUT & BLOCK PLAN

Scale	Job No.	Drg No.
1:100	KL2627	05 B