
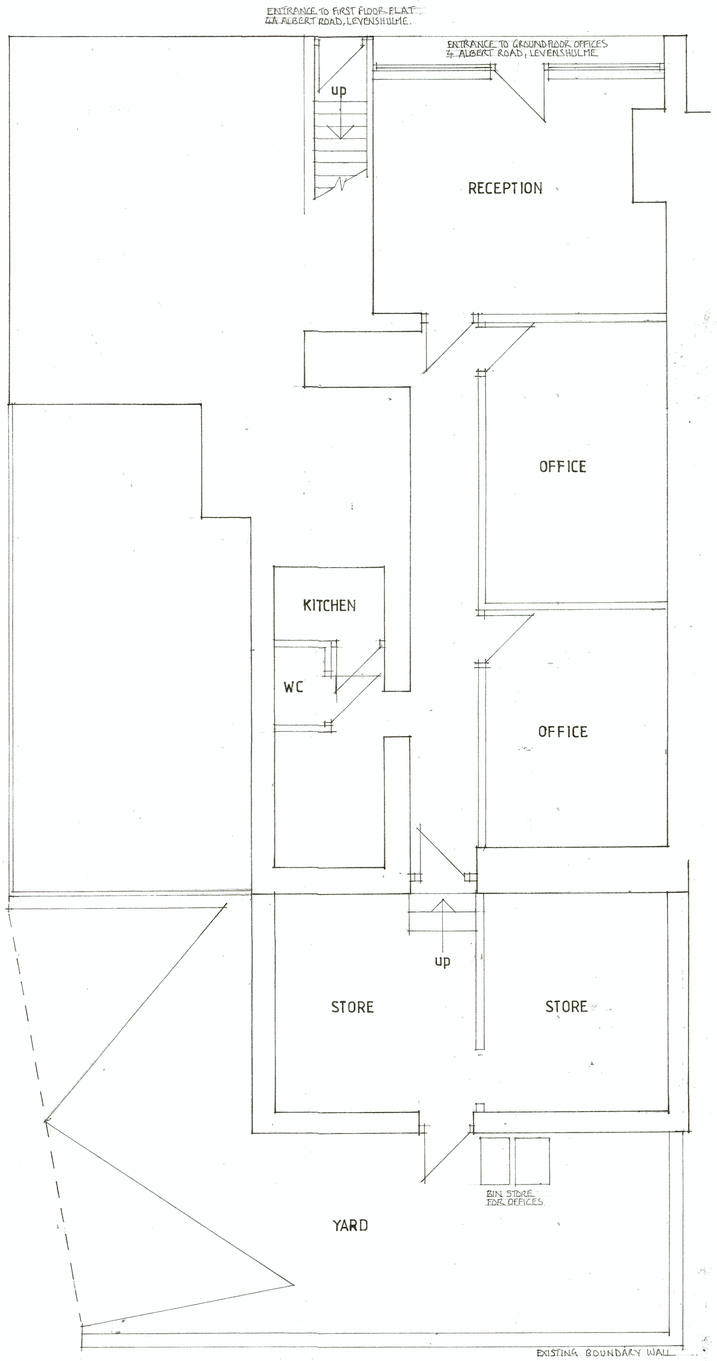


GROUND FLOOR PLAN AS EXISTING

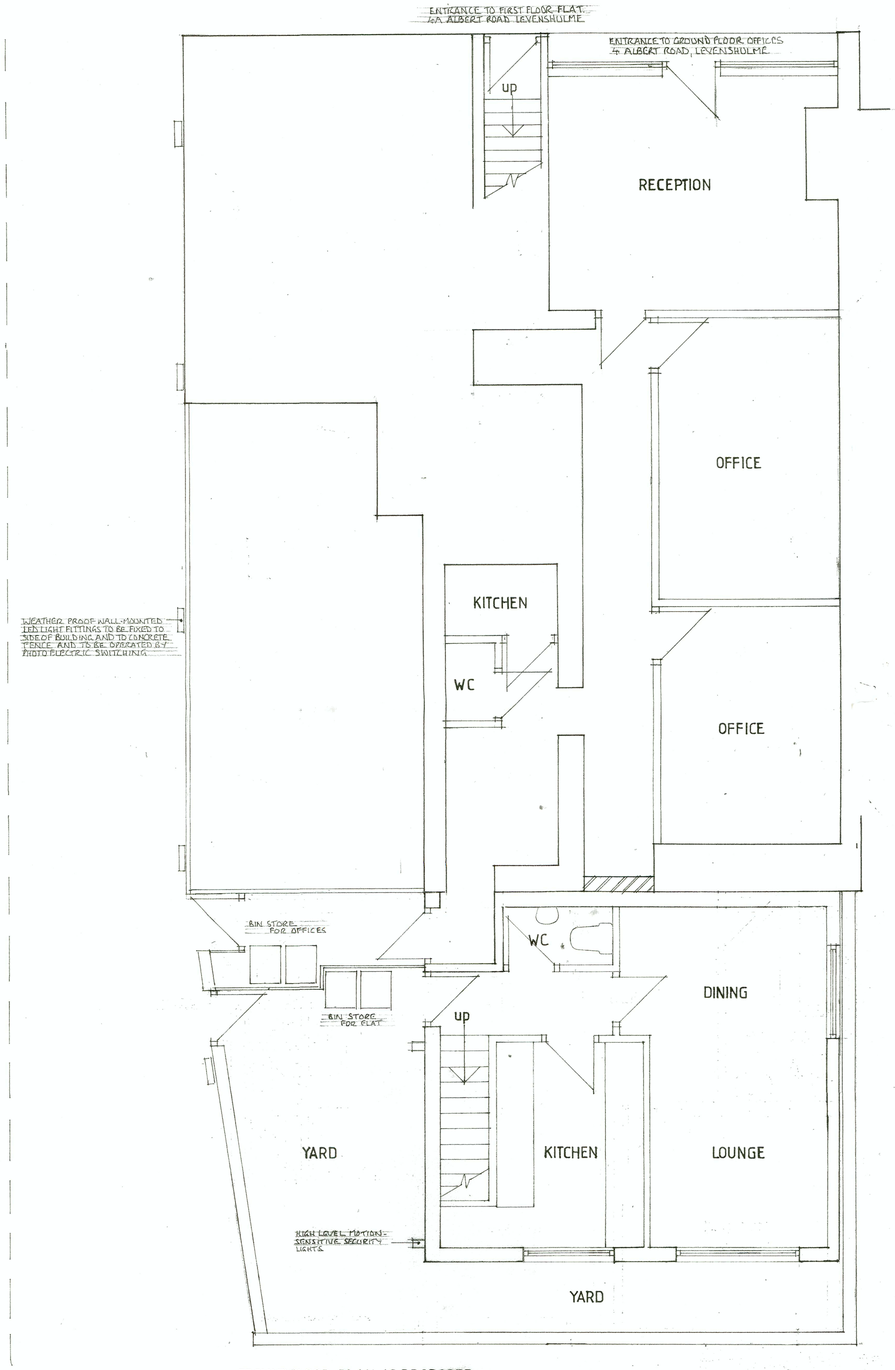

GROUNDFLOOR PLAN AS PROPOSED

PLANNING AND BUILDING CONTROL

27 FEB 2017

Adrian Gammon
Interior Design, Architecture
Commercial Energy Assessor
12 North Avenue, Blackpool, FY3 7BA
Tel: 07957595881
Email: ag.energycert@gmail.com

PROJECT:
4 Albert Road
Levenshulme
Manchester
M19 3PJ

PROPOSAL:
New two-storey extension to rear of building to provide one, two bedroom self-contained dwelling.

TITLE:
Ground floor plan

SCALE: 1:50

DATE: 15/11/2016

DRAWING No: DDAR 104