




REAR ELEVATION

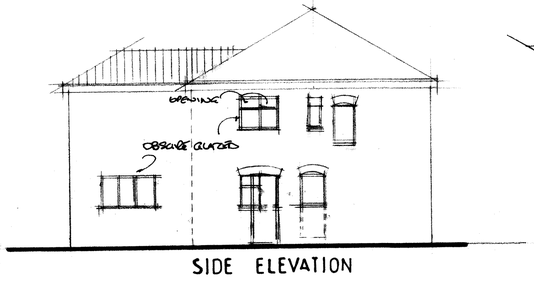

SIDE ELEVATION

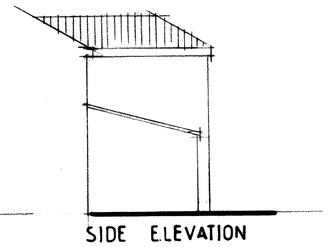

SIDE ELEVATION

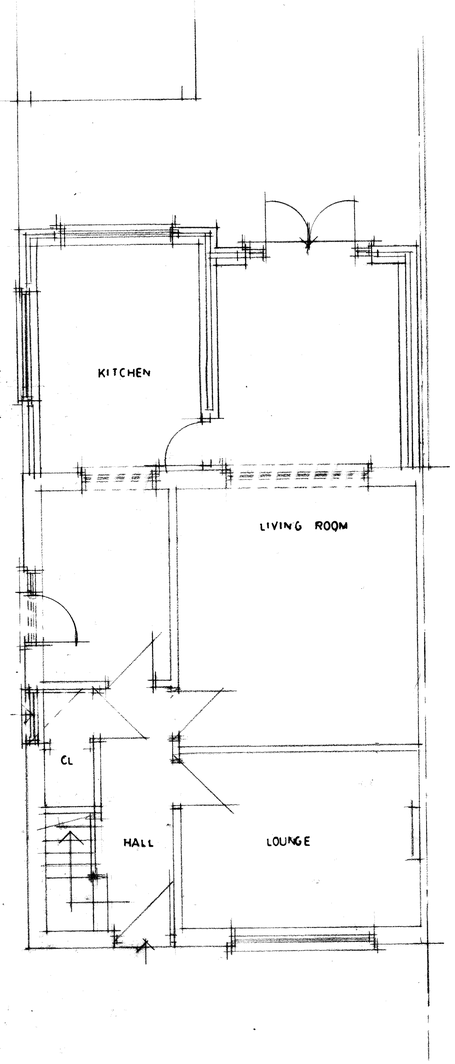

GROUND FLOOR PLAN

FIRST FLOOR PLAN

CLIENT
MR M SUBHAN
581 PRINCESS ROAD
WITHINGTON M20 1HD

JOB TITLE
PROPOSED 1 & 2 STOREY
REAR EXTENSIONS

DRG. TITLE
PLANS AND ELEVATIONS
AS PROPOSED

HOLBOROW + ORMESHER Limited
architectural & interior design
Station House
Adams Hill
Knutsford
Cheshire WA16 6DN
telephone : 01565 652275
fax : 01565 750501

ISSUE	ORIGINAL	1	2	3	4	5	6	7
REVISION		A						
DATE		MAY						
DRAWN		MJ						
CHECKED								
APPROVED								

SCALE 1:50 & 1:100 at A1

DRAWING NUMBER 1738/17/02 A

M 512650 R